WALL SIGNAGE SPECIFICATION

CUSTOM FABRICATED
EXTERNALLY ILLUMINATED

SUPPLIED BY OWNER - INSTALLED IN FIELD BY SIGN VENDOR
SIGN AREA = 25.7 SQ. FT.

3 WALL SIGNAGE DETAIL
SCALE: 1" = 1'-0"

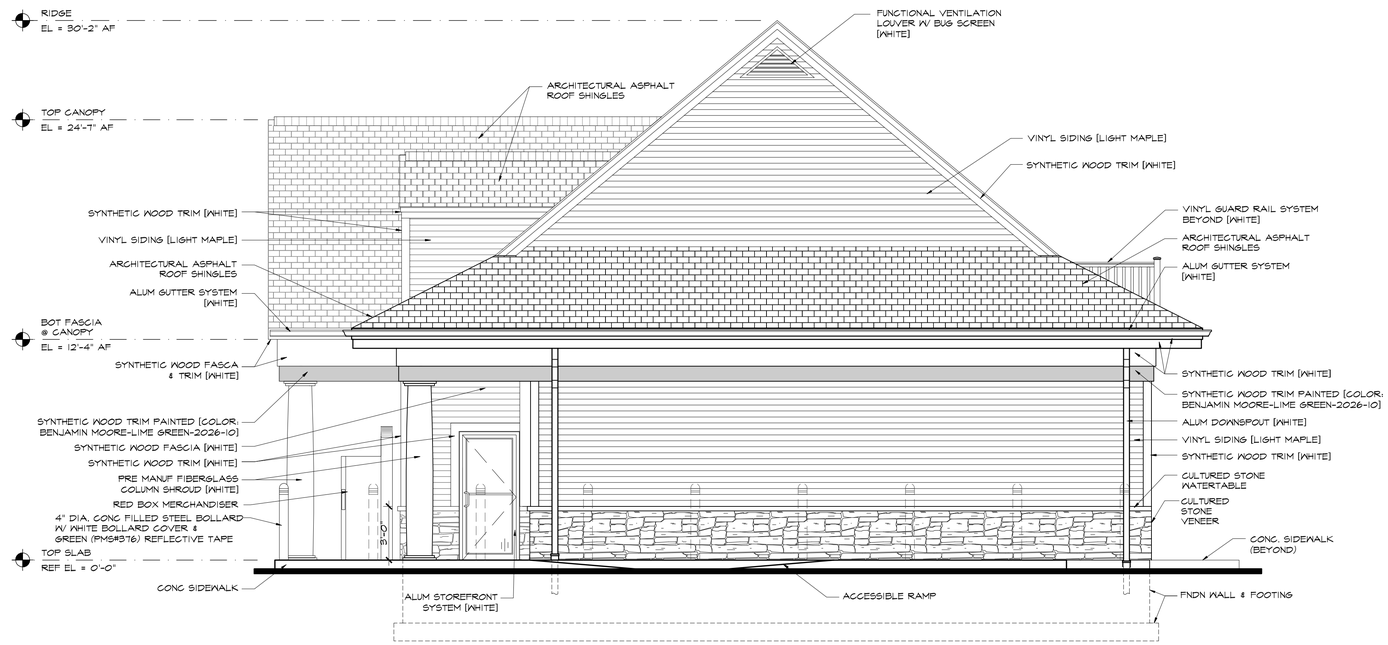

2 WEST (SIDE) ELEVATION
SCALE: 1/4" = 1'-0"

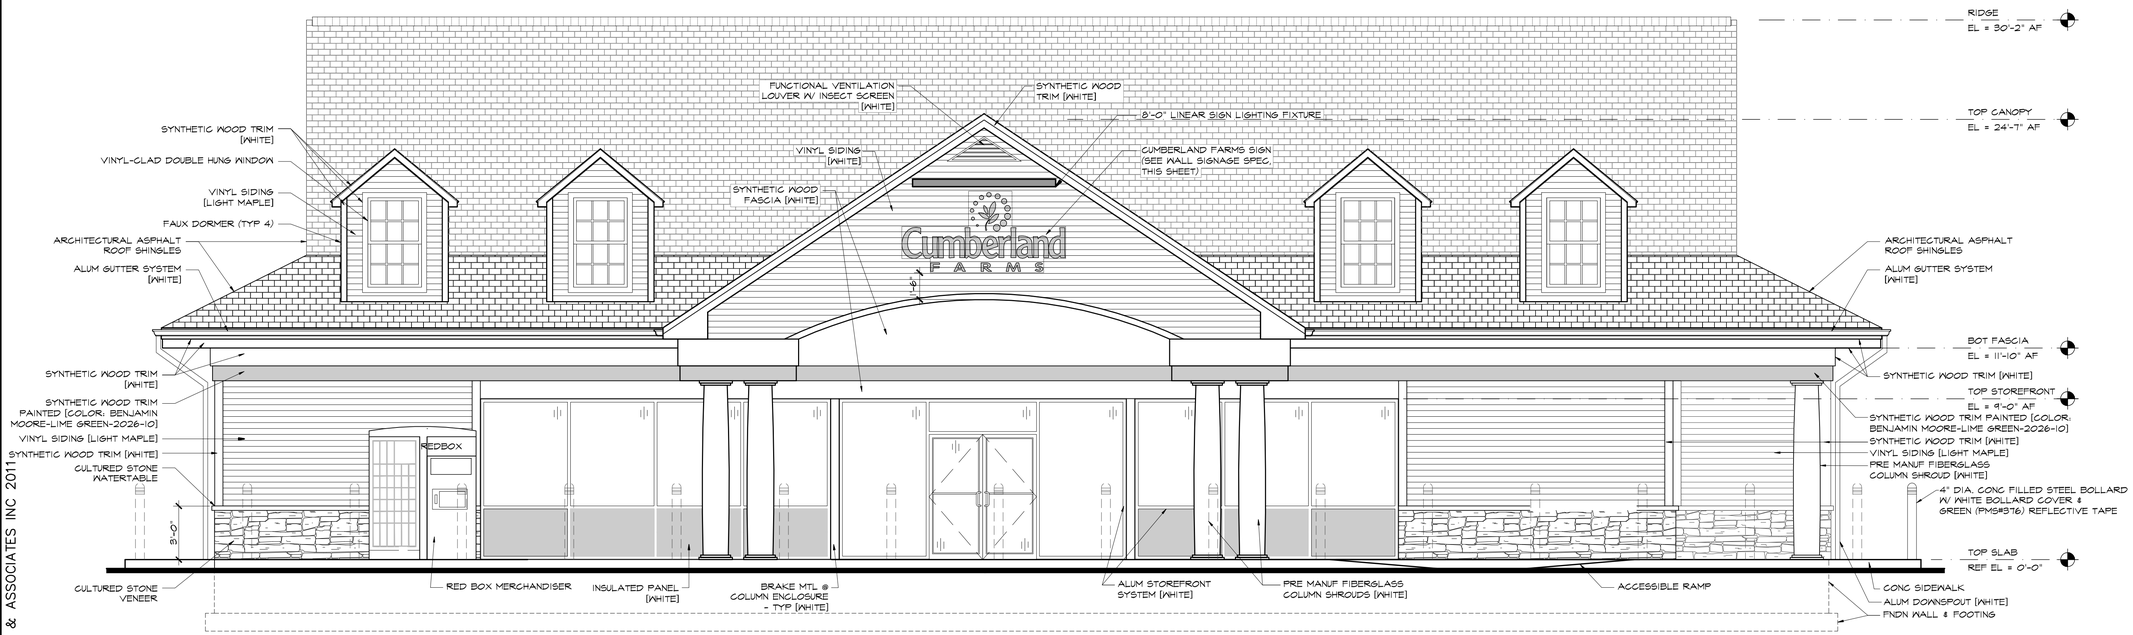

1 SOUTH (FRONT) ELEVATION
SCALE: 1/4" = 1'-0"

© AHARONIAN & ASSOCIATES INC 2011

AHARONIAN
& ASSOCIATES INC.
ARCHITECTS

310 George Washington Highway
Suite 100
Smithfield, Rhode Island
0 2 9 1 7

T 401-232-5010
F 401-232-5080
WWW.ARCH-ENG.COM

DISCLAIMER

OWNERSHIP AND USE OF DOCUMENTS, DRAWINGS AND SPECIFICATIONS ARE INSTRUMENTS OF PROFESSIONAL SERVICE AND SHALL REMAIN THE PROPERTY OF THE ARCHITECT. THESE DOCUMENTS ARE NOT TO BE USED, IN WHOLE OR IN PART, FOR ANY OTHER PROJECTS OR PURPOSES OR BY ANY OTHER PARTIES THAN THOSE PROPERLY AUTHORIZED BY CONTRACT WITHOUT THE EXPRESS WRITTEN AUTHORIZATION OF THE ARCHITECT.

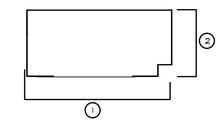

REVISIONS

NUMBER	REMARKS	DATE

FOR REVIEW

PROJECT TITLE

Cumberland FARMS
100 Crossing Blvd, Framingham, Massachusetts

STORE # NEW
PROPERTY # VXXXX

RTE. 195 @ US 44

MANSFIELD, CT
Tolland County

DRAWING TITLE

EXTERIOR ELEVATIONS

DATE	PROJ NO
JULY 11, 2011	0000
DRAWN BY	CHECKED BY
BB	AZ

DRAWING NUMBER

A3.1