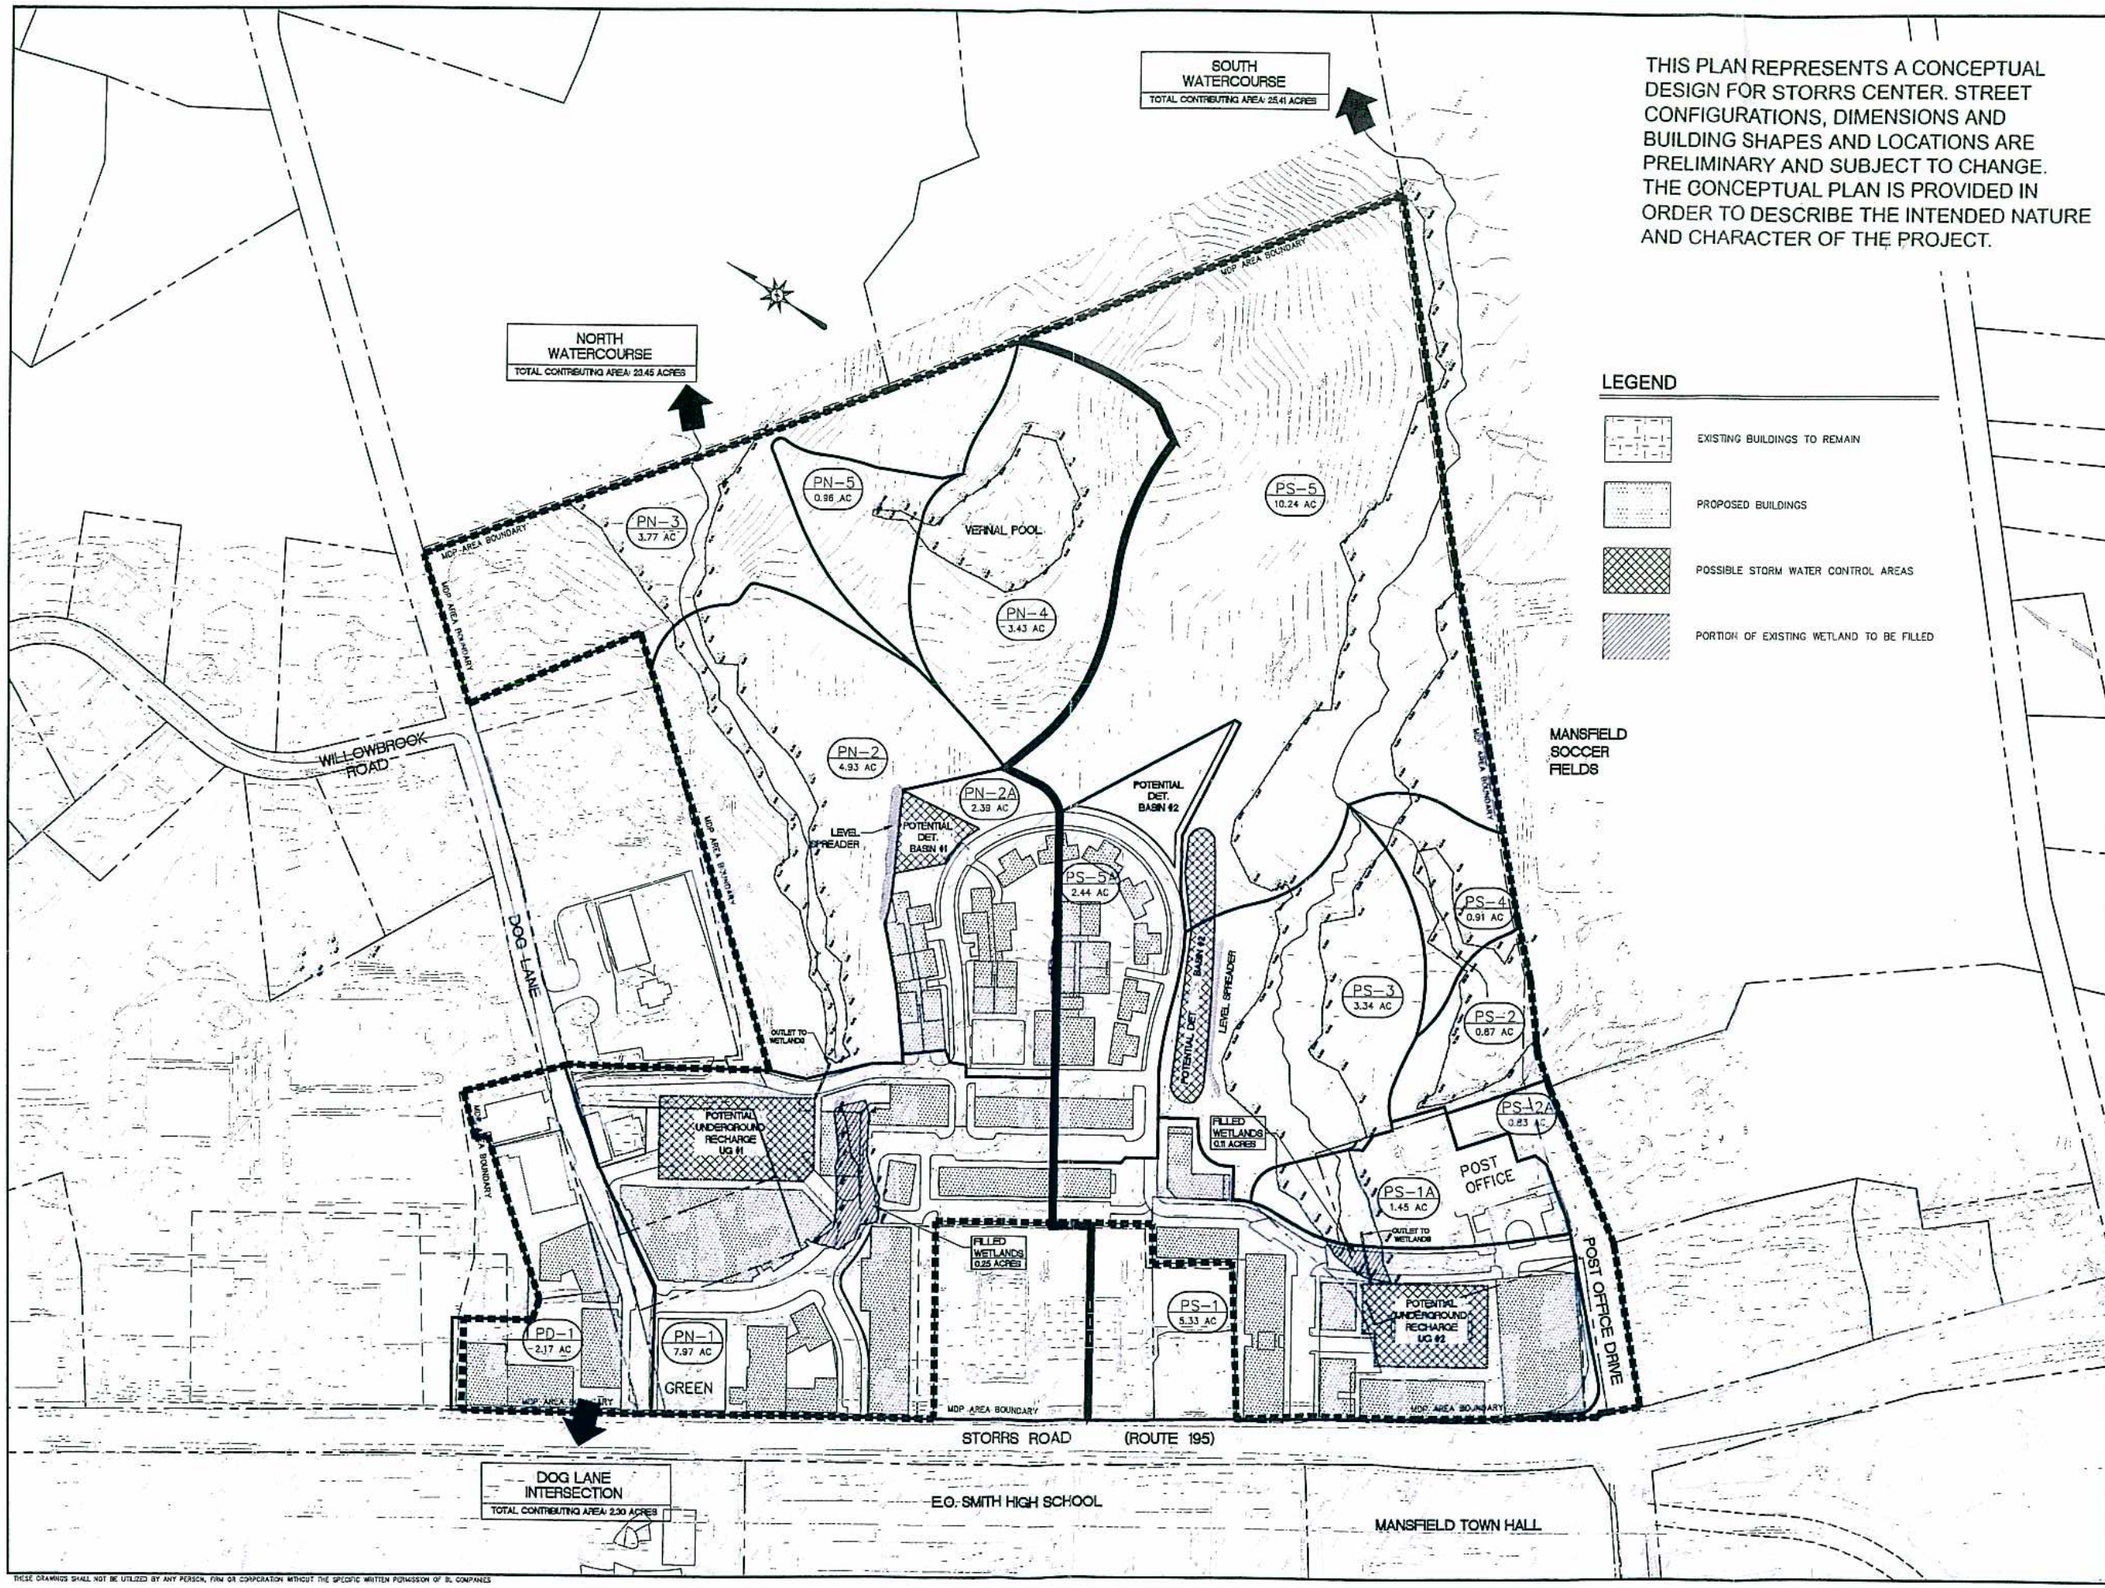

BL Companies
ARCHITECTURE
ENGINEERING
PLANNING
LANDSCAPE ARCHITECTURE
LAND SURVEYING
ENVIRONMENTAL SCIENCES

355 Research Parkway
Meriden, CT 06450
(203) 630-1406
(203) 630-2015 Fax

STORRS CENTER
STORRS ROAD (ROUTE 195)
MANSFIELD, CONNECTICUT

REVISIONS
No. Date Desc.

Designed	T.G.
Drawn	P.M.B.
Checked	
Approved	
Scale	1"=100'
Project No.	03C667
Date	11/24/04
CAD File	E003C667D2

Title
PROPOSED STORMWATER DRAINAGE SYSTEM

Sheet No.
PU-2

FIGURE 13

THESE DRAWINGS SHALL NOT BE UTILIZED BY ANY PERSON, FIRM OR CORPORATION WITHOUT THE SPECIFIC WRITTEN PERMISSION OF BL COMPANIES