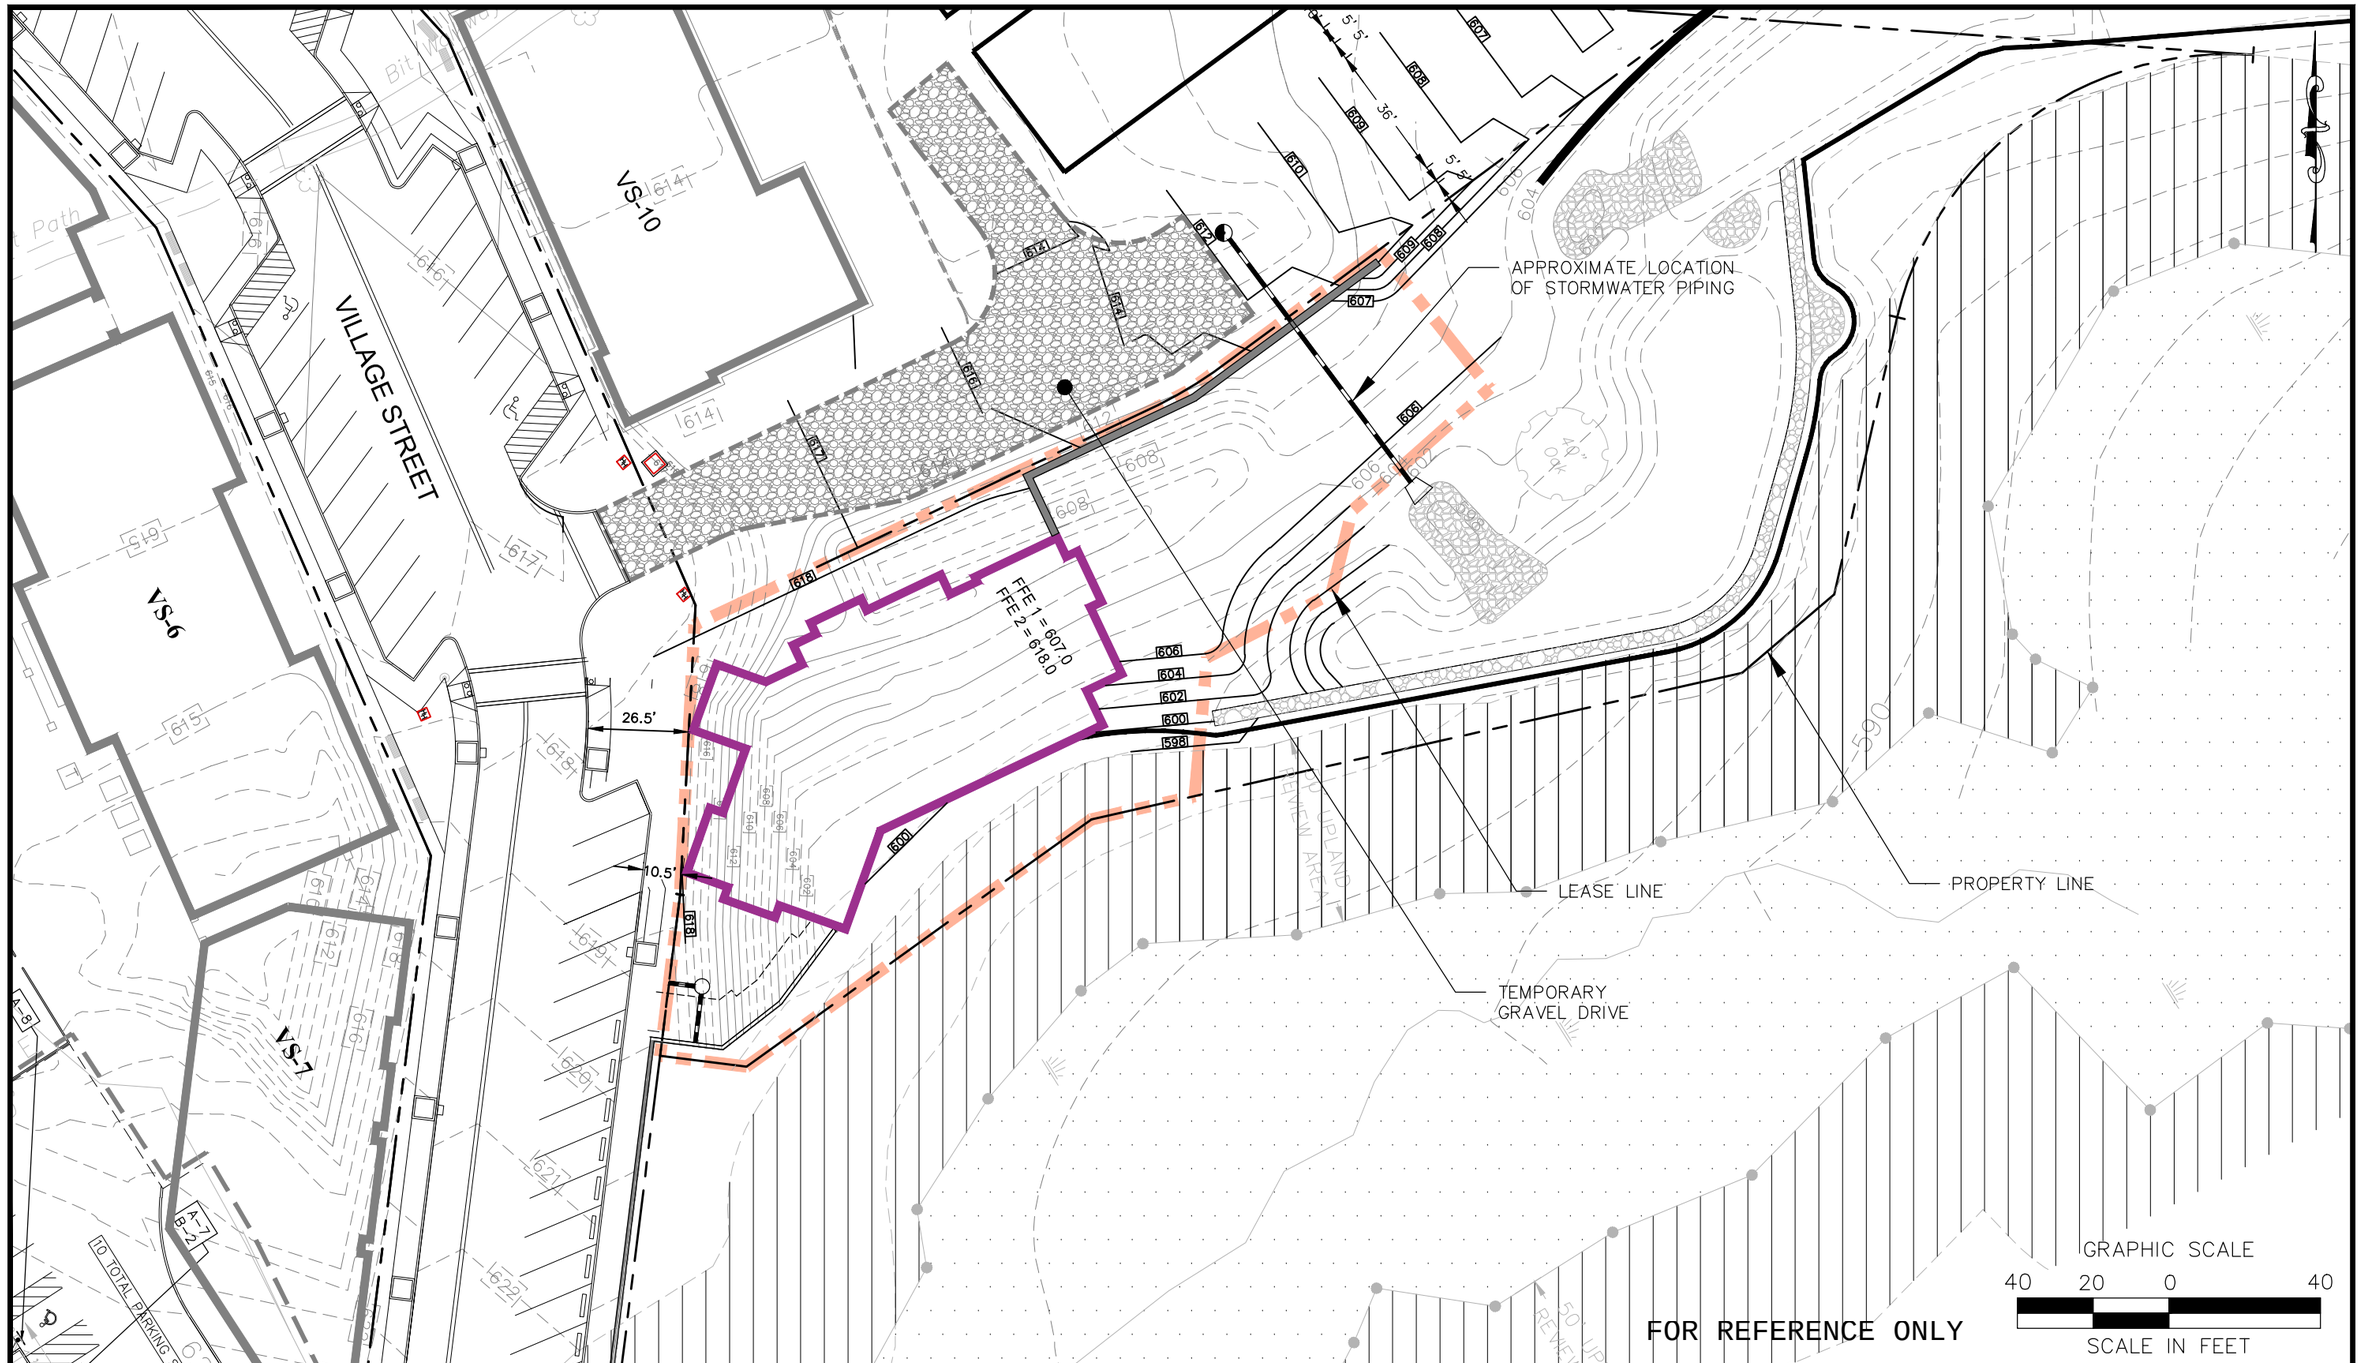

BL Companies
ARCHITECTURE
ENGINEERING
ENVIRONMENTAL
LAND SURVEYING

355 Research Parkway
Meriden, CT 06450
(203) 630-1406
(203) 630-2615 Fax

VS-11 CONCEPT PLAN

EDUCATIONAL PLAYCARE
STORRS CENTER
STORRS–MANSFIELD, CONNECTICUT

Designed	J.J.U.
Drawn	E.L.Z.
Checked	
Approved	
Scale	1"=40'
Project No.	03C667–X
Date	2013.09.27
CAD File	CP03C66702–VS11

CP–02.VS11

©2013 BL COMPANIES, INC. THESE DRAWINGS SHALL NOT BE UTILIZED BY ANY PERSON, FIRM OR CORPORATION WITHOUT THE SPECIFIC WRITTEN PERMISSION OF BL COMPANIES

XREF (s): ; XC03C66701 ; XC03C667Q01 ; XR10C355001 ; XC03C667X01 ; XT10C355001 ; XR10C355003 ; XR10C355002–FINAL–ADDALT ; XC03C667N01 ; XC03C667N00 ; XC03C667N03 ; XC03C667N02 ; XY03c066701 ; BS PHASE LOT CONSLDTN BS–5A ; XC03C667NN00 ; XC03C667NN01 ; XC03C66704 ; XC03C667Q01–Watl