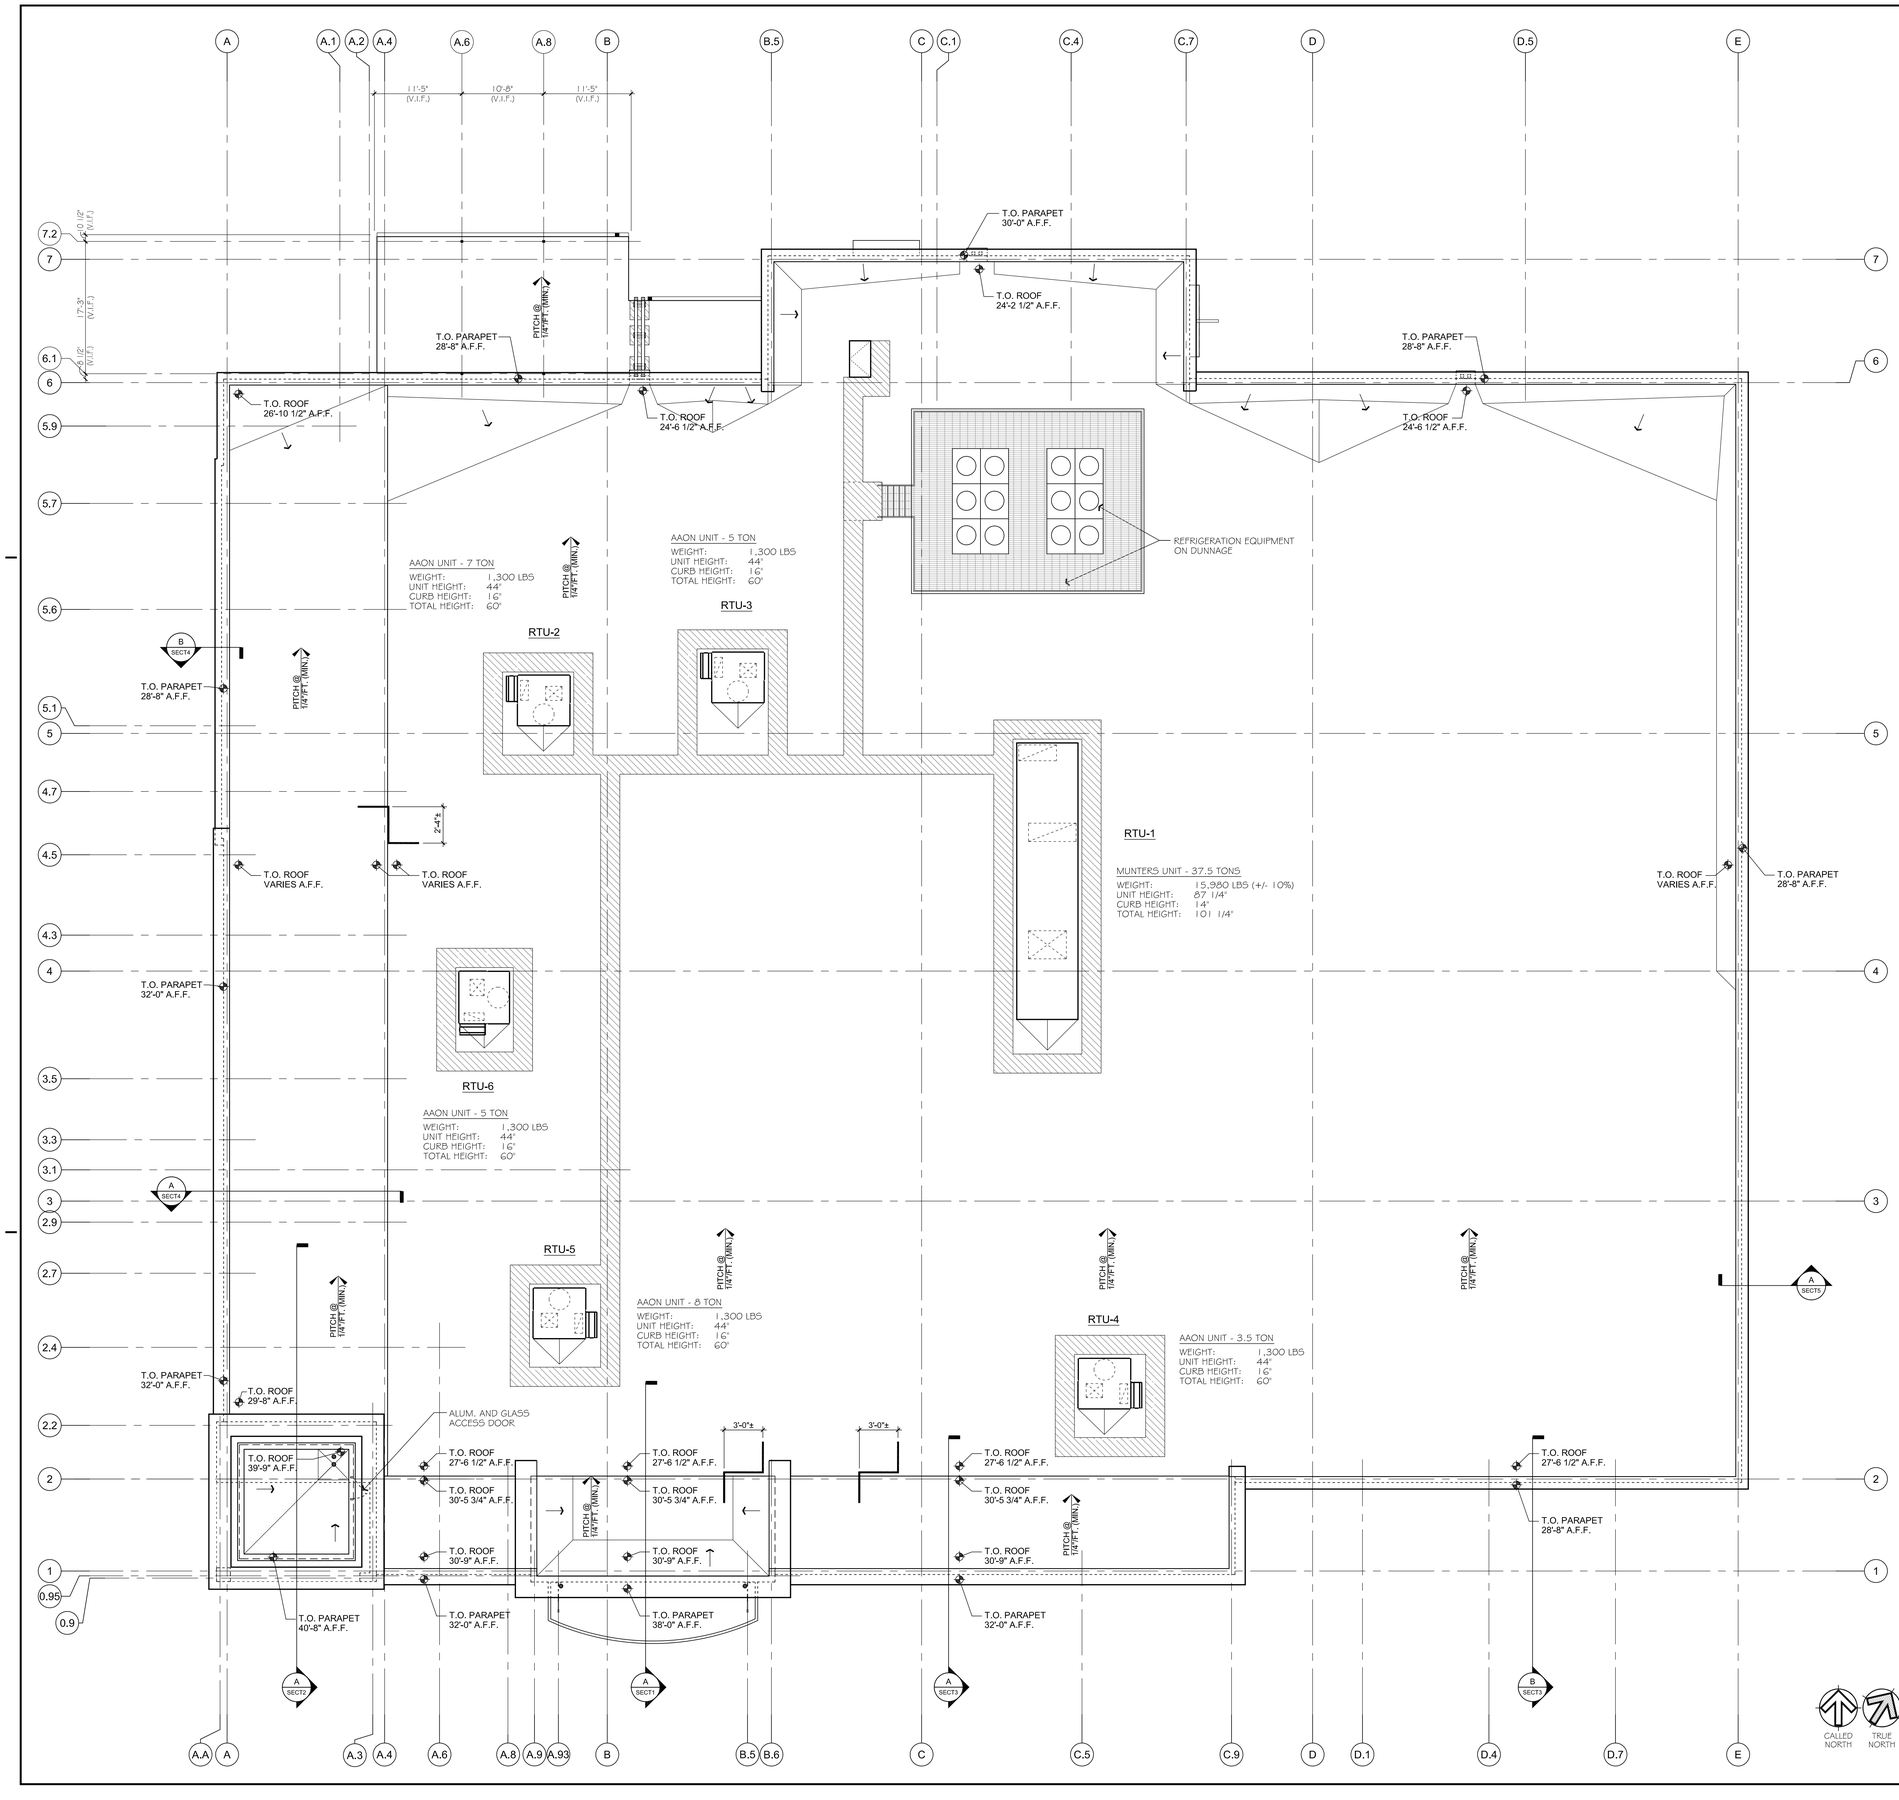

ROOF PLAN
REFERENCE NORTH
SC: 1/8" = 1'-0"

date: March 15, 2013

revisions:

Copyright © 2013
PEPIN Associates
architects • engineers
These Documents have been prepared specifically for this project. Reproduction is prohibited without the approval of the Architect or Engineer.

PEPIN Associates
architects • engineers
4 Barnard Lane
Bloomfield, Connecticut
06002
860.243.1471
FAX: 860.286.8290

certification:

project - location:
Price Chopper
STORE #243
at
Storrs Center
Storrs Rd. & Village St.
Mansfield, CT

sheet title:
ROOF PLAN

sheet number:
ROOF

project number: 1224