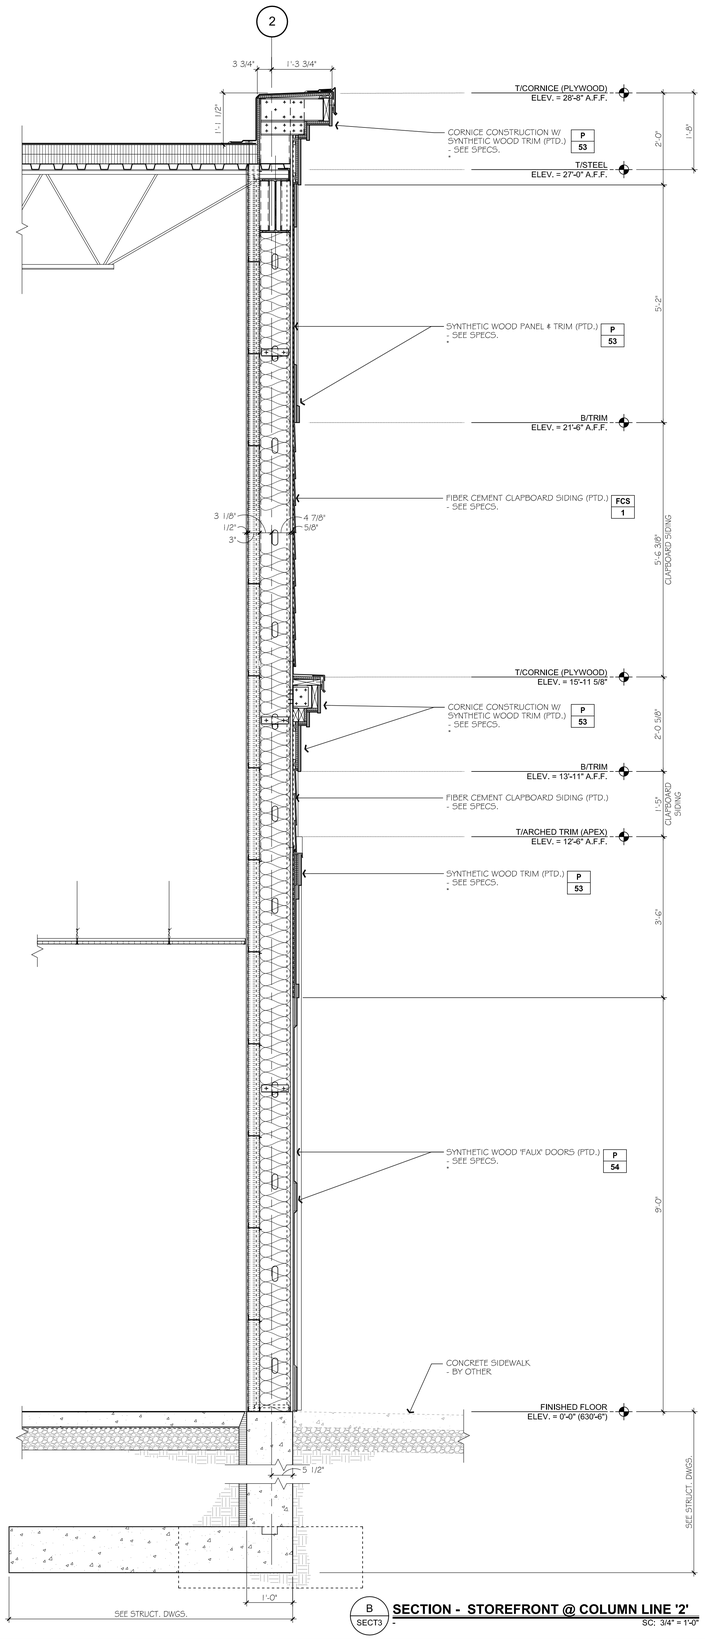

B SECT3 **SECTION - STOREFRONT @ COLUMN LINE '2'**
SC: 3/4" = 1'-0"

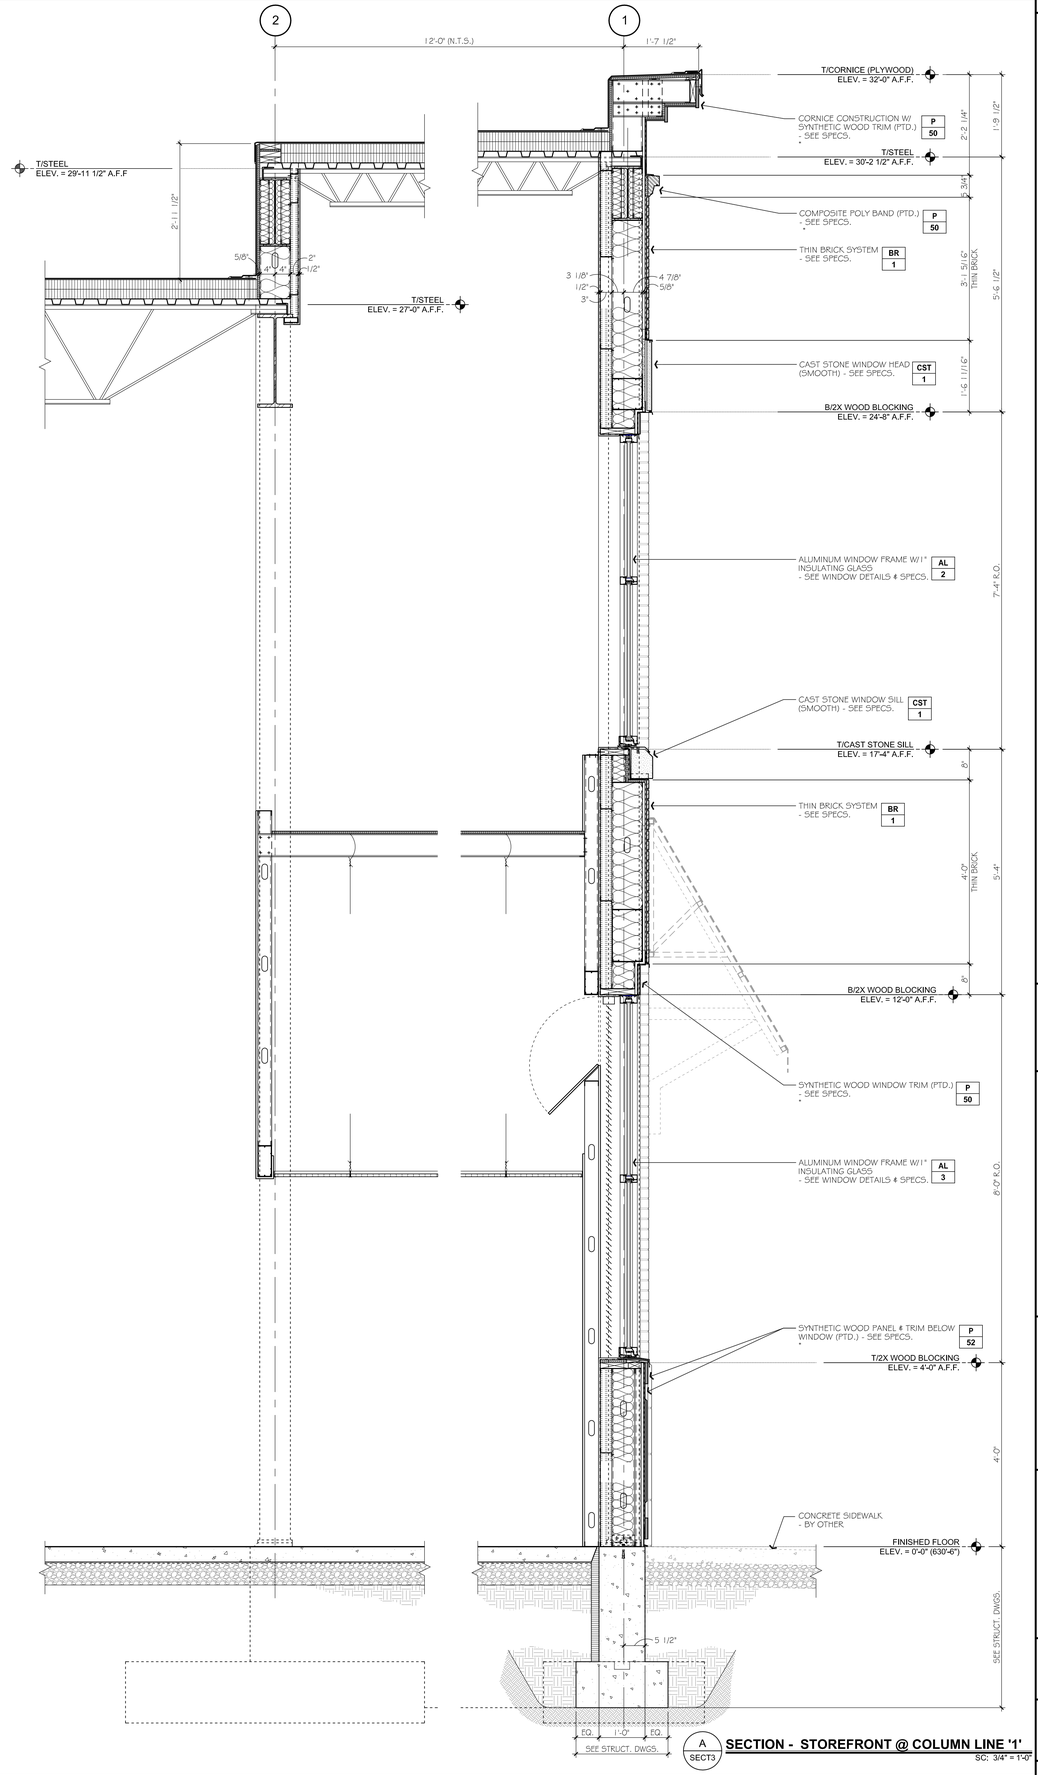

A SECT3 **SECTION - STOREFRONT @ COLUMN LINE '1'**
SC: 3/4" = 1'-0"

date: March 15, 2013

revisions:

Copyright © 2013
PEPIN Associates
architects • engineers
These Documents have been prepared specifically for this project. Reproduction is prohibited without the approval of the Architect or Engineer.

PEPIN
Associates
architects • engineers
4 Barnard Lane
Bloomfield, Connecticut
06002
860.243.1471
FAX: 860.286.8290

certification:

project - location:

Price Chopper
STORE #243
at
Storrs Center
Storrs Rd. & Village St.
Mansfield, CT

sheet title:
STOREFRONT SECTIONS

sheet number:
SECT3

project number: 1224