LANDSCAPE PLANT SCHEDULE

TREES

KEY	QUANTITY	BOTANICAL NAME	COMMON NAME	ROOT	SIZE (DBH)	COMMENTS
AR	7	Acer rubrum 'Franksred'	RED SUNSET RED MAPLE	B&B	3.5"–4" CAL.	UNIFORM, WELL DEV., MIN. 7' BRANCH HEIGHT
AC	8	Acer rubrum 'Columnare'	COLUMNAR UPRIGHT RED MAPLE	B&B	2.5"–3" CAL.	UNIFORM, WELL DEV., MIN. 7' BRANCH HEIGHT
GT	14	Gleditsia triacanthos var. inermis	THORNLESS HONEYLOCUST	B&B	3.5"–4" CAL.	UNIFORM, WELL DEV., MIN. 7' BRANCH HEIGHT
PP	2	Picea pungens 'Fat Albert'	'FAT ALBERT' DWARF BLUE SPRUCE	B&B	6'–8' HT.	UNIFORM, WELL DEV.
ZS	15	Zelkova serrata 'Village Green'	'VILLAGE GREEN' ZELKOVA	B&B	3.5"–4" CAL.	UNIFORM, WELL DEV., MIN. 7' BRANCH HEIGHT

SHRUBS

KEY	QUANTITY	BOTANICAL NAME	COMMON NAME	ROOT	SIZE	COMMENTS
IG	95	Ilex glabra 'Shamrock'	'SHAMROCK' INKBERRY	CONTAINER	24"–30"	
JC	7	Juniperus chinensis 'Pfitzeriana Compacta'	COMPACT PFITZER JUNIPER	CONTAINER	24"–30"	

GROUNDCOVERS & ORNAMENTAL GRASSES

KEY	QUANTITY	BOTANICAL NAME	COMMON NAME	ROOT	SIZE (DBH)	COMMENTS
AU	515	Arctostaphylos uva–ursi	BEAR BERRY	PLUGS	PLUGS	SPACE 6" O.C.
CA	54	Calamagrostis x acutiflora 'Karl Foerster'	FEATHER REED GRASS	CONTAINER	3 GAL.	
PA	109	Pennisetum alopecuroides 'Hameln'	'HAMELN' FOUNTAIN GRASS	CONTAINER	1 GAL.	
MS	3	Miscanthus sinensis 'Gracillimus'	MADIEN GRASS	CONTAINER	3 GAL.	

PERENNIALS

KEY	QUANTITY	BOTANICAL NAME	COMMON NAME	ROOT	SIZE	COMMENTS
–	54	Echinacea 'Kims Knee High'	'KIMS KNEE HIGH' CONEFLOWER	CONTAINER	1 GAL.	COMPACT FORM, LOCATE IN RAISED PLANTERS
DL	760	Hemerocallis 'Happy Returns'	'HAPPY RETURNS' DAYLILLY	CONTAINER	1 GAL.	SPACE 2' O.C., COMPACT RE–BLOOMING VARIETY
–	54	Phlox subulata 'Emerald Blue'	'EMERALD BLUE' MOSS PHLOX	CONTAINER	1 GAL.	COMPACT FORM, LOCATE IN RAISED PLANTERS

LANDSCAPE KEY

- PROPOSED DECIDUOUS TREE
- PROPOSED EVERGREEN TREE
- PROPOSED EVERGREEN SHRUB
- PROPOSED ORNAMENTAL GRASS
- PROPOSED BEAR BERRY GROUNDCOVER
- PROPOSED DAYLILLY AREA

TYPICAL RAISED PLANTER

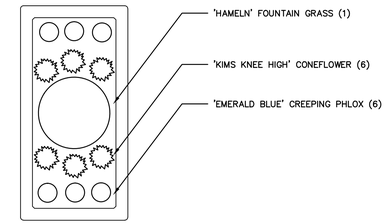

GRAPHIC SCALE
30 15 0 30
SCALE IN FEET

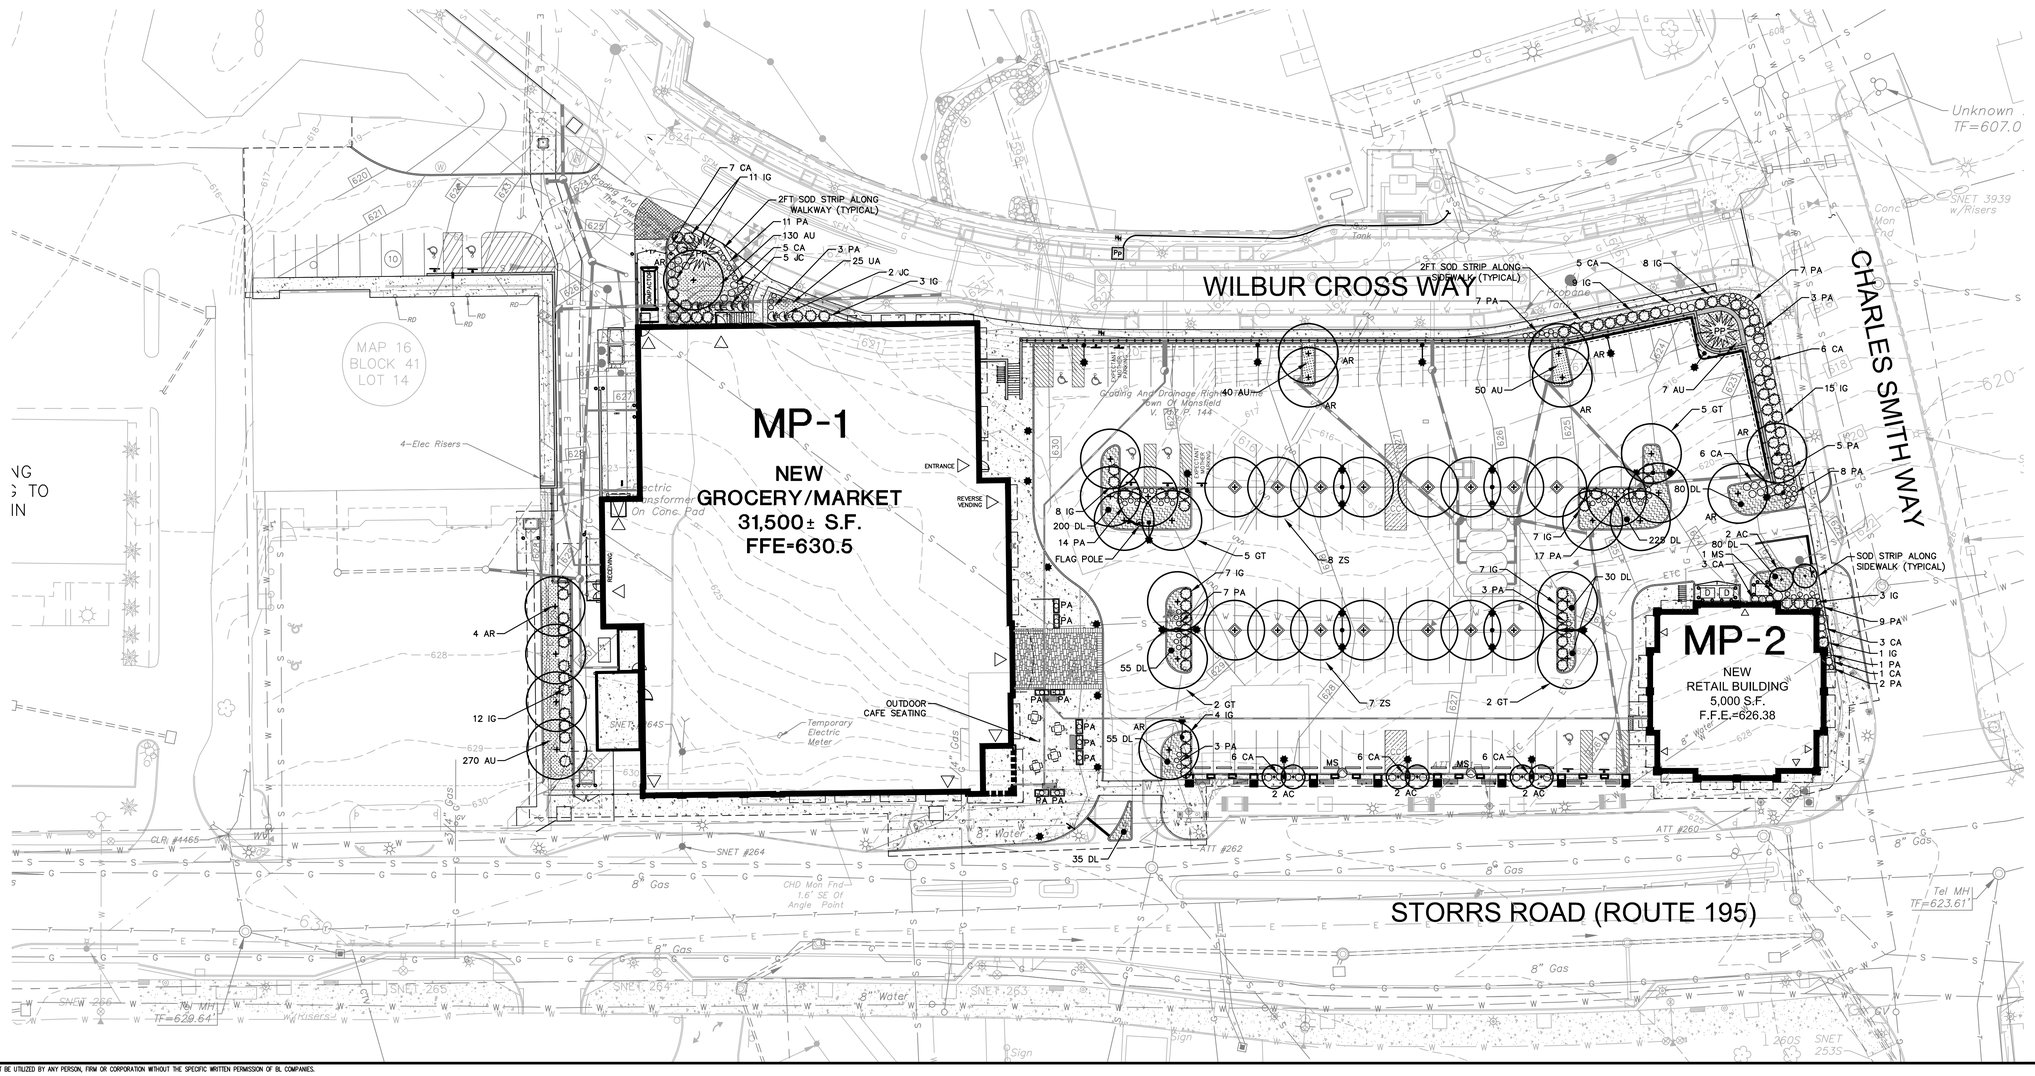

©2013 BL COMPANIES, INC. THESE DRAWINGS SHALL NOT BE UTILIZED BY ANY PERSON, FIRM OR CORPORATION WITHOUT THE SPECIFIC WRITTEN PERMISSION OF BL COMPANIES.

BL Companies
ARCHITECTURE
ENGINEERING
ENVIRONMENTAL
LAND SURVEYING

355 Research Parkway
Meriden, CT 06450
(203) 630-1406
(203) 630-2615 Fax

STORRS CENTER - PHASE 4
STORRS ROAD (ROUTE 195)
STORRS-MANSFIELD, CONNECTICUT

FOR PERMITTING PURPOSES ONLY
NOT FOR CONSTRUCTION

REVISIONS

No.	Date	Desc.

Designed	J.J.U.
Drawn	J.A.K.
Checked	
Approved	
Scale	1"=30'
Project No.	03C667–X
Date	2013.03.08
CAD File:	LL03C667X01

Title
LANDSCAPE PLAN

Sheet No.
LL–1

Xref (s): : XR10C355002 : XY03C667B–PLAN : XR10C355001 : XR03C667B1 : TWA708C307901 : XT10C355001 : XT03C667B1 : XO03C667Z01 : XY03c667B–FRDP.UTIL : XO03C667Z01 : XO03C667Z02 : XO03C667Z03 : BO03C667Z03 : XL03C667Z01 : XE03C667Z01

7/26/2013 2:13 PM, EZELANY, K:\JOBS\03\03067\DWG\LL03C667X01.DWG,LL-24X36-3DSC