NOTE:
1.THE COST OF ALL SAWCUT CONTROL JOINTS SHALL BE INCLUDED IN THE COST OF THE COLORED CONCRETE PAVEMENT AND CONCRETE PAVEMENT. NO ADDITIONAL PAYMENT WILL BE MADE.

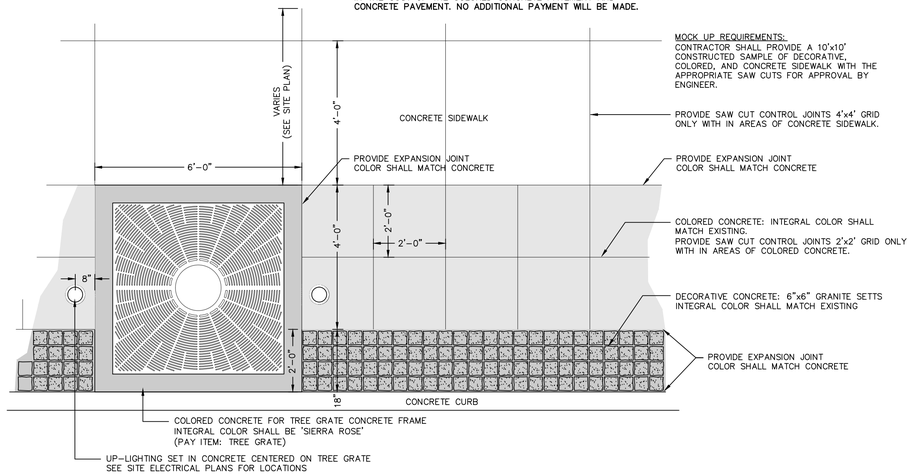

SPECIAL TREATMENT AREAS - DECORATIVE CONC. PAVEMENT, COLORED CONC. PAVEMENT, AND CONCRETE SIDEWALK WITH CONTROL JOINT LAYOUT AT VILLAGE STREET

N.T.S

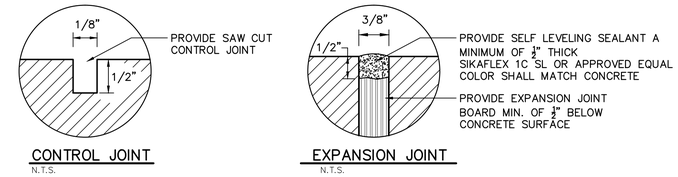

CONTROL AND EXPANSION JOINT DETAIL FOR CONCRETE WORK

N.T.S

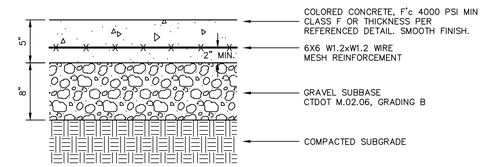

NOTE:
1. SAW CUT CONTROL JOINTS ON 2'x2' GRID ADJACENT TO STAMPED CONCRETE AREA OR AS INDICATED ON PLANS.

COLORED CONCRETE PAVEMENT

N.T.S

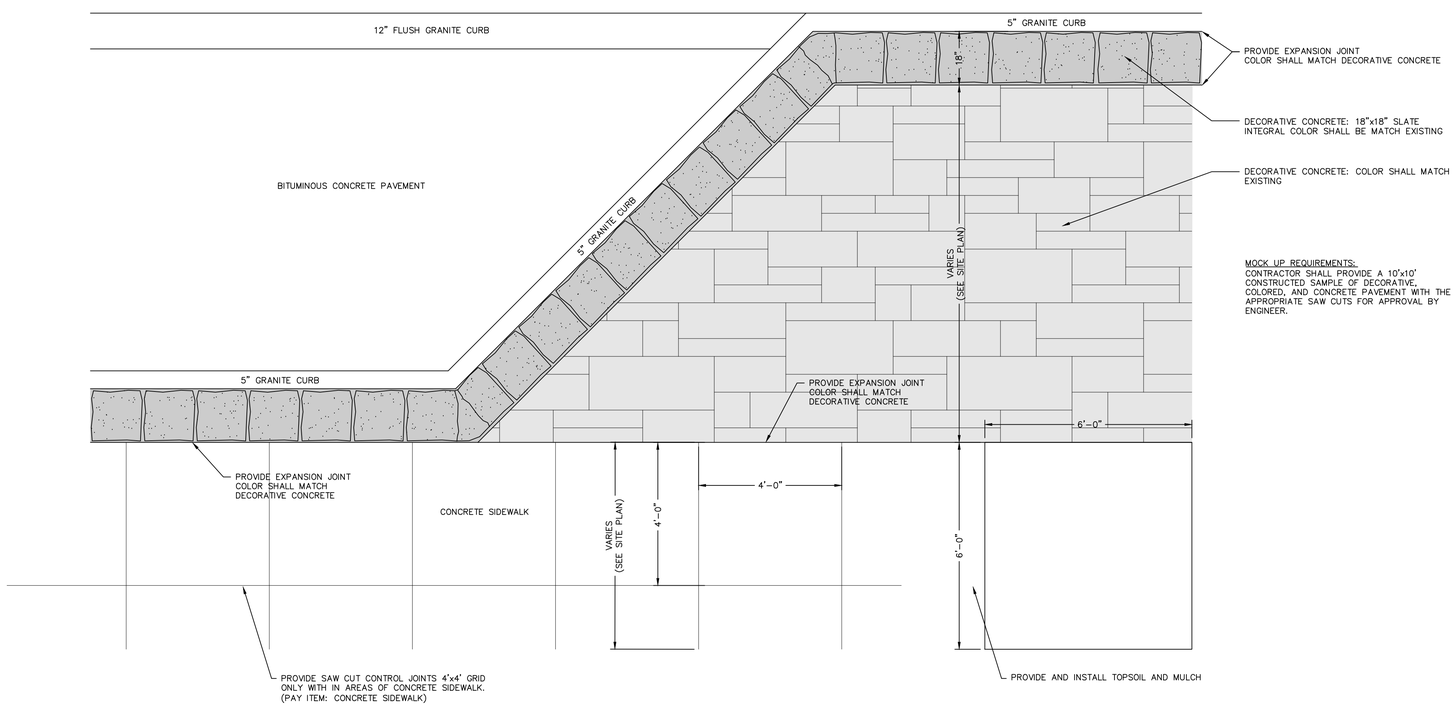

SPECIAL TREATMENT AREAS - DECORATIVE CONC. PAVEMENT, COLORED CONC. PAVEMENT, AND CONCRETE SIDEWALK WITH CONTROL JOINT LAYOUT AT STORRS ROAD (ROUTE 195)

N.T.S

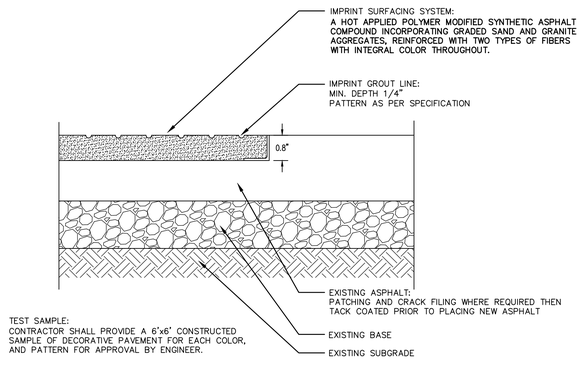

NOTES:
1. INSTALLATION TO BE COMPLETED IN ACCORDANCE WITH MANUFACTURER'S SPECIFICATIONS.
2. OWNER OR ENGINEER SHALL APPROVE PATTERN AND TEXTURE PRIOR TO INSTALLATION.
3. OWNER OR ENGINEER SHALL APPROVE COLOR PRIOR TO INSTALLATION.

DECORATIVE BITUMINOUS CONCRETE

N.T.S.

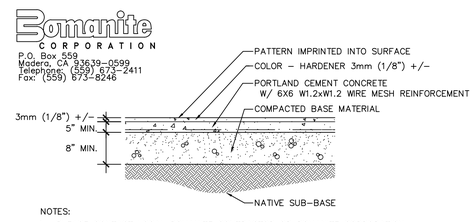

NOTES:
1. PLEASE CONTACT LOCAL BOMANITE CONTRACTOR OR BOMANITE CORPORATION FOR DETAILS REGARDING TOPPINGS.

DECORATIVE CONCRETE PAVEMENT

N.T.S

BL Companies
ARCHITECTURE
ENGINEERING
ENVIRONMENTAL
LAND SURVEYING

355 Research Parkway
Meriden, CT 06450
(203) 630-1406
(203) 630-2615 Fax

STORRS CENTER - PHASE 4
STORRS ROAD (ROUTE 195)
STORRS-MANSFIELD, CONNECTICUT

FOR PERMITTING PURPOSES ONLY
NOT FOR CONSTRUCTION

REVISIONS

No.	Date	Desc.

Designed	J.J.U.
Drawn	N.G.Y
Checked	
Approved	
Scale	AS SHOWN
Project No.	03C667-X
Date	2013.03.08
CAD File:	DN03C667X01

Title

SITE DETAILS

Sheet No.

DN-7

Xref (s): : B03C667X02

1/28/2013 2:13 PM, EDLEON, K:\JOBS\03C667\DWG\DN03C667X01.DWG,DN-7-24X36 NTS.

©2013 BL COMPANIES, INC. THESE DRAWINGS SHALL NOT BE UTILIZED BY ANY PERSON, FIRM OR CORPORATION WITHOUT THE SPECIFIC WRITTEN PERMISSION OF BL COMPANIES.