THE FOLLOWING SECTION IS FOR TOWN OFFICIAL REVIEW & SIGNATURES

PROPERTY LOCATION / STREET ADDRESS 347 BROWNS ROAD

AGENT SECTION

In reviewing and approving any application for a permit, the Town officer shall determine that the following provisions have been met:

- ☒ The application is complete and the applicable fee has been paid.
- ☐ All applicable regulations have been met or varied by the modification process.
- ☐ **Modification:** ☐ N/A ☐ Approved ☐ Denied
- ☐ **Extension:** ☐ N/A ☐ Granted ☐ Denied **Expiration Date:** ___/___/___

OTHER APPROVALS REQUIRED

To demonstrate that the proposal complies with local inland Wetlands, Health District and Public Works requirement, the following approvals may be required and any conditions of approval shall be incorporated into the permit:

MUST NOTIFY HEALTH DIRECTOR IF CUTTING OR FILL IS 12" OR GREATER

DIRECTOR OF HEALTH	DATE	COMMENTS
INLAND WETLAND AGENT	DATE	COMMENTS
DIRECTOR OF PUBLIC WORKS	DATE	COMMENTS

FINAL ACTION FOR PERMIT

Based on the applicant's submissions which are attached to or referenced on this form, the permit has been:

- ☒ Approved as submitted.
- ☐ Approved with modification or conditions as stated below.
- ☐ Denied.

The following comments, condition(s) of approval or reason(s) for denial apply:

AUTHORIZED AGENT:	SIGNATURE Bd Trea	DATE 8/15/17

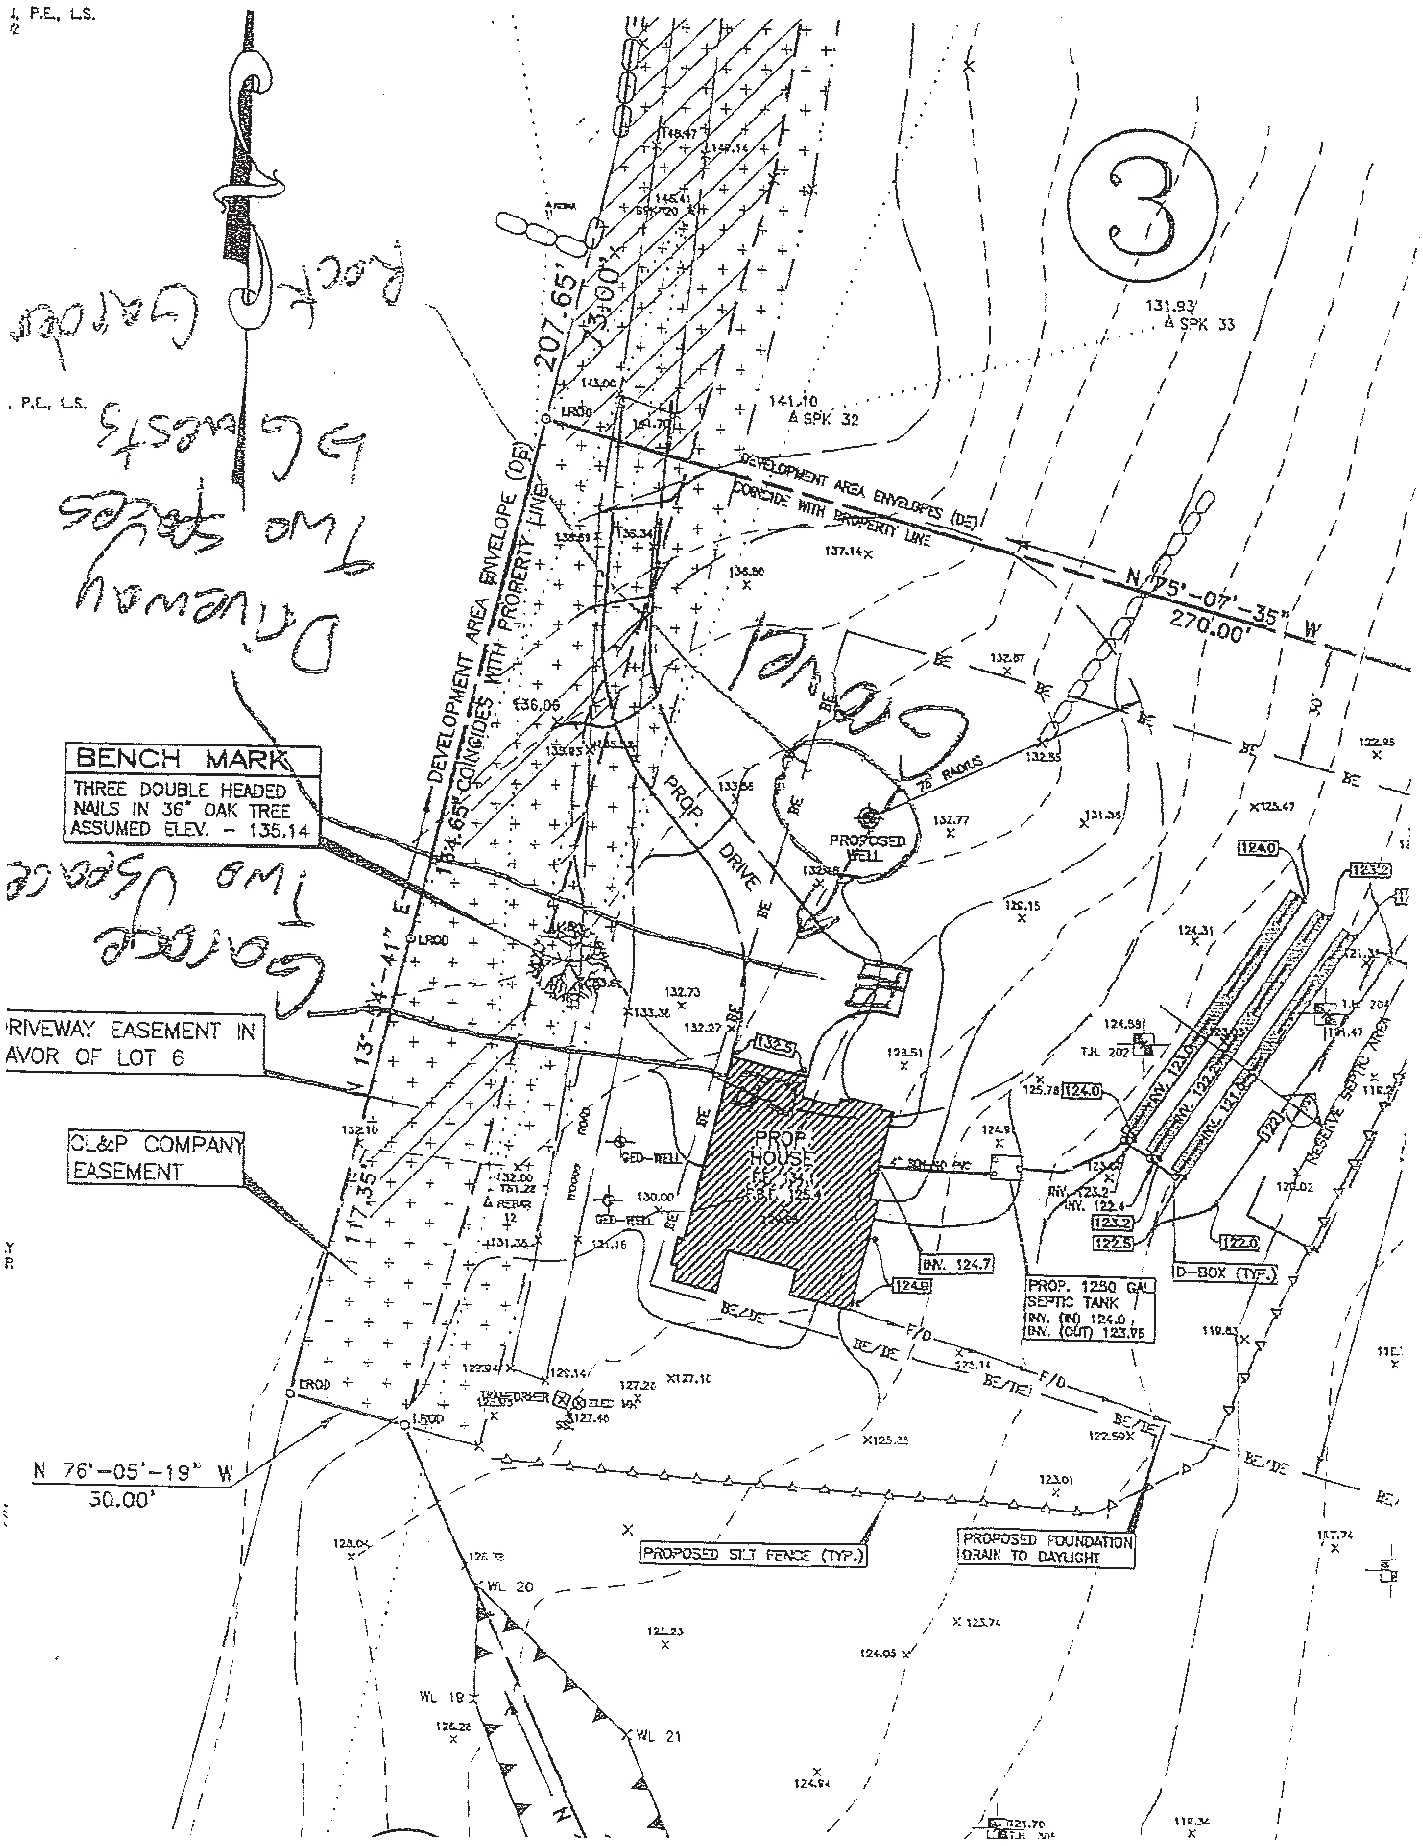
BENCH MARK
THREE DOUBLE HEADED NAILS IN 36" OAK TREE ASSUMED ELEV. - 135.14
DRIVEWAY EASEMENT IN FAVOR OF LOT 6
CL&P COMPANY EASEMENT
DEVELOPMENT AREA ENVELOPE (DE) COINCIDES WITH PROPERTY LINE
DEVELOPMENT AREA ENVELOPES (DE) COINCIDE WITH PROPERTY LINE
N 75°-07'-35" W
270.00'
N 76°-05'-19" W
30.00'
PROP. DRIVE
PROPOSED WELL
PROP. HOUSE
PROPOSED SILT FENCE (TYP.)
PROPOSED FOUNDATION DRAIN TO DAYLIGHT
PROP. 1250 GAL SEPTIC TANK
D-BOX (TYP.)
RESERVE SEPTIC AREA
131.93 SPK 33
141.10 SPK 32
207.65'
173.00'
164.65'
117.35'
Garage
Two Spaces
Driveway
Two Spaces
Garage