67 WHITE OAK ROAD

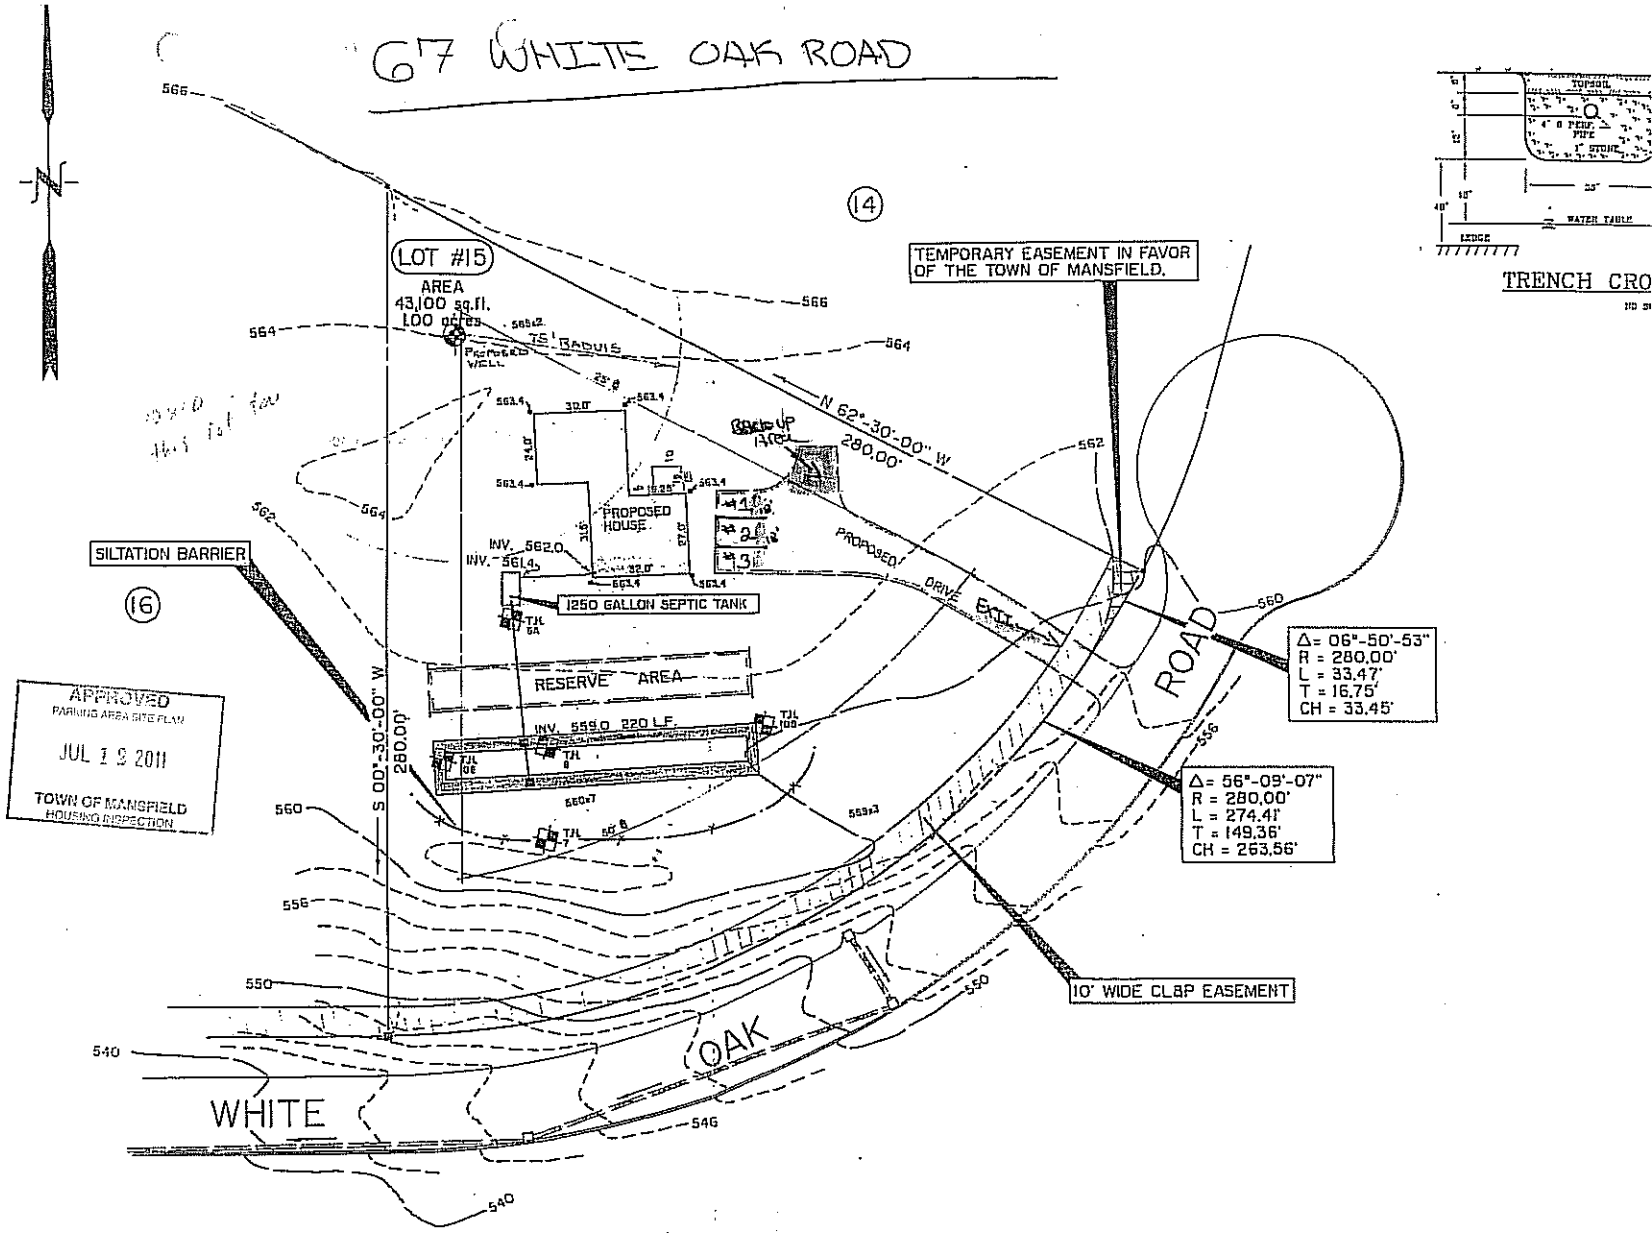

TRENCH CRO

REFERENCE MADE TO THE FOLLOWING MAP :

"SUBDIVISION ENTITLED CIDER FARMS SECTION