SEE SHEET GP-1 FOR GRADING AND STORMWATER NOTES

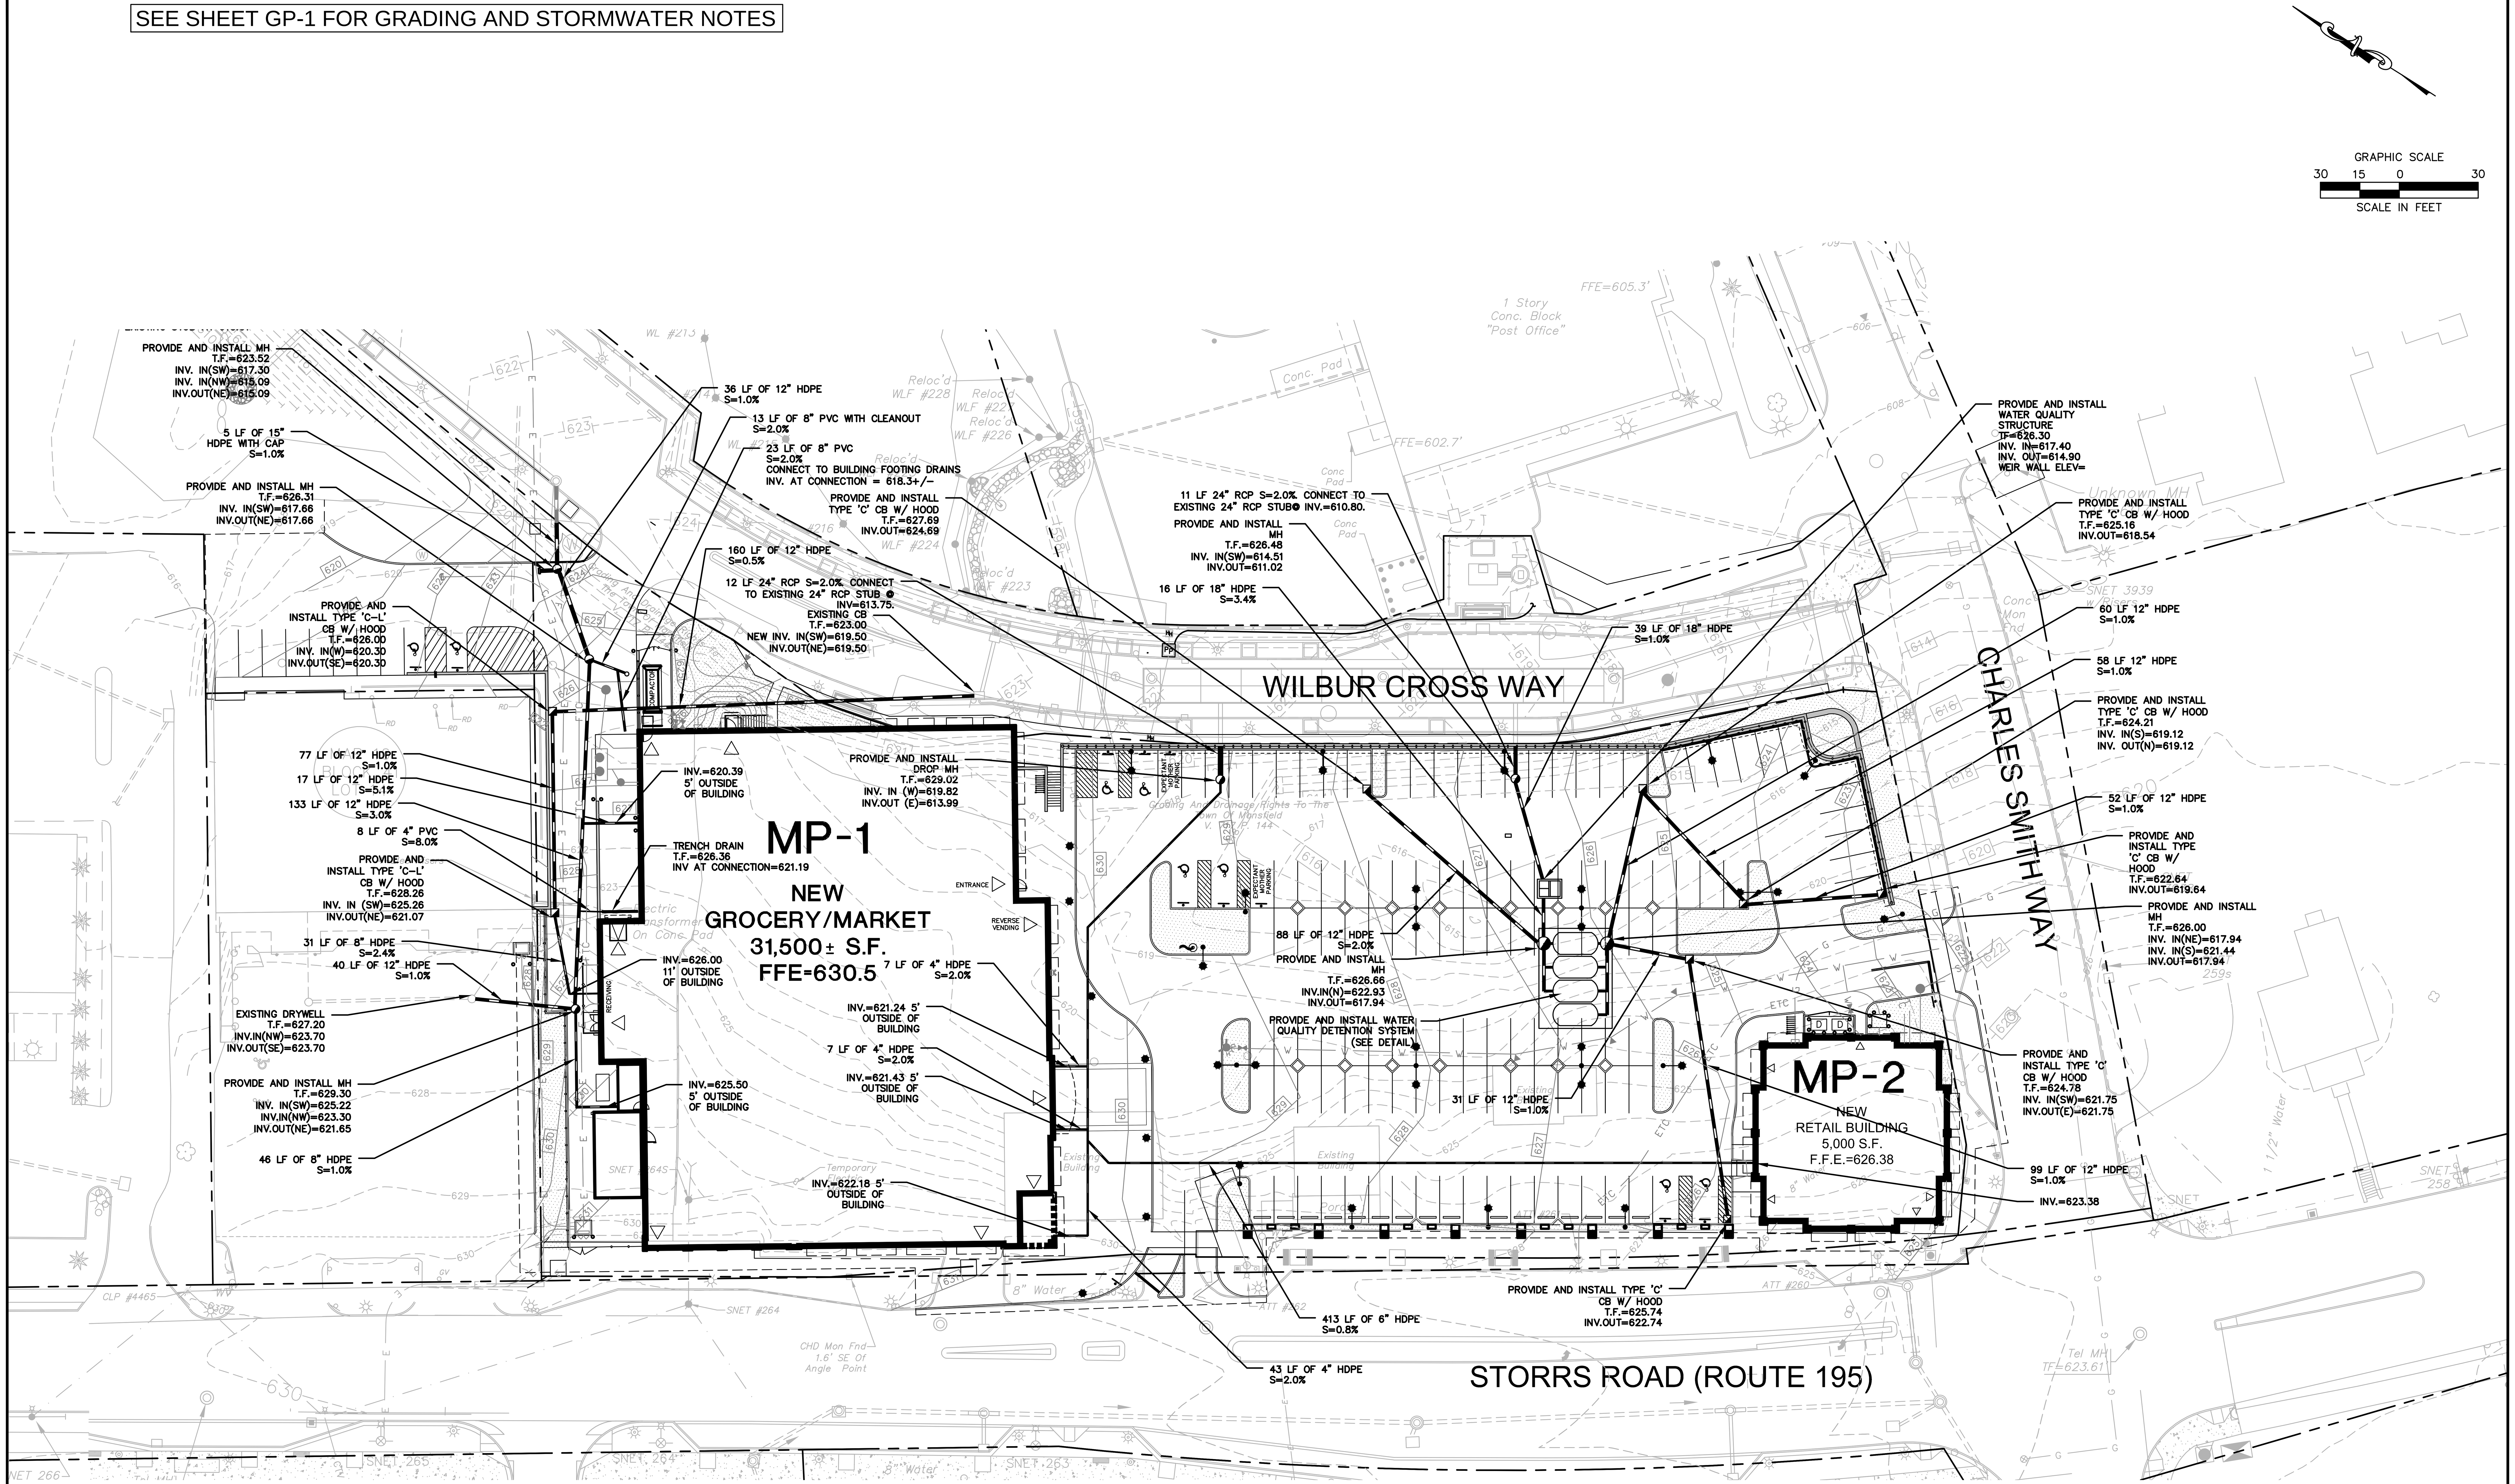

©2013 BL COMPANIES, INC. THESE DRAWINGS SHALL NOT BE UTILIZED BY ANY PERSON, FIRM OR CORPORATION WITHOUT THE SPECIFIC WRITTEN PERMISSION OF BL COMPANIES.

1/26/2012 2:13 PM, EZELAZNY, K:\JOBS03\03C667\DWG\GD03C667X01.DWG,DP-1 24X36 30SC.

Xref (s): ; XR10C355002 ; XY03C66708-PLAN ; XR10C355001 ; XR10C355001 ; XR10C355003 ; XR03C66701 ; TWAT08C307901 ; XT10C355001 ; XT03C66701 ; XC03C667Q01 ; XY03c066708-PROP.UTIL ; BD03C667X02 ; XC03C667X01 ; XC03C667X02 ; XC03C667X03 ; XZ03C667X01

BL Companies
ARCHITECTURE
ENGINEERING
ENVIRONMENTAL
LAND SURVEYING

355 Research Parkway
Meriden, CT 06450
(203) 630-1406
(203) 630-2615 Fax

STORRS CENTER - PHASE 4
STORRS ROAD (ROUTE 195)
STORRS-MANSFIELD, CONNECTICUT

FOR PERMITTING PURPOSES ONLY
NOT FOR CONSTRUCTION

REVISIONS

No.	Date	Desc.

Designed	J.J.U.
Drawn	N.G.Y.
Checked	
Approved	
Scale	1"=30'
Project No.	03C667-X
Date	2013.03.08
CAD File:	GD03C667X01

Title

DRAINAGE PLAN

Sheet No.

DP-1