1 A1.01 **Lower Level Architectural Plan**

Scale: 1/8" = 1'-0"

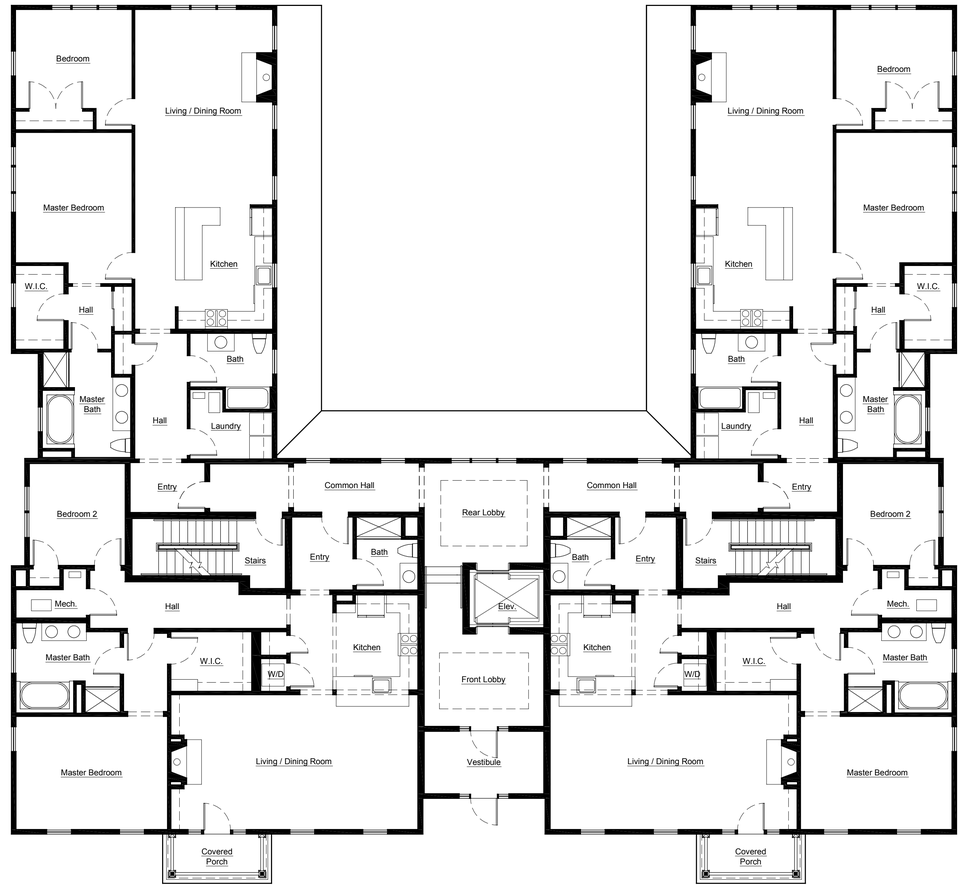

2 A1.01 **First Floor Architectural Plan**

Scale: 1/8" = 1'-0"

Consultants:

ZONING PERMIT
DATE: March 06, 2015
Prior dated documents voided by this issue

NOT FOR CONSTRUCTION

Revisions:

Date	Description	Drawn	Check

Drawings on this page:

Mid-Rise Flats at Storrs Center

Storrs Center Alliance

Storrs, CT 06268

Unauthorized addition or alteration of these drawings is a violation of Section 7209 (2) of The New York State Education Law

DEGRAW & DEHAAN ARCHITECTS
FIFTY-FIVE NORTH STREET
SUITE 101
MIDDLETOWN
NEW YORK
10940
PHONE 845 343 8510
FAX 845 956 9513

DeGraw & DeHaan Architects LLP © Copyright. These documents are subject to copyright protection as an "Architectural Works" under Title 17 of the United States Code, Chapter 1, Circular 92 §102, as amended December 1990 and known as the Architectural Works Copyright Protection Act (AWCPA) in 1990. The protection includes but is not limited to the overall form as well as the arrangement and composition of spaces and elements of design. Under such protection, unauthorized use of these documents, or work represented, can legally result in the penalties provided. Use for any other purpose without the expressed written consent of DeGraw & DeHaan Architects LLP is a violation of Federal Copyright Law. All rights reserved.

Project

The Leyland
Mid-Rise Flats
Storrs, CT 06268

Seal

Date:	03/06/2015
Drawn By:	TJH
Checked By:	CED
Drawing No.	A1.01

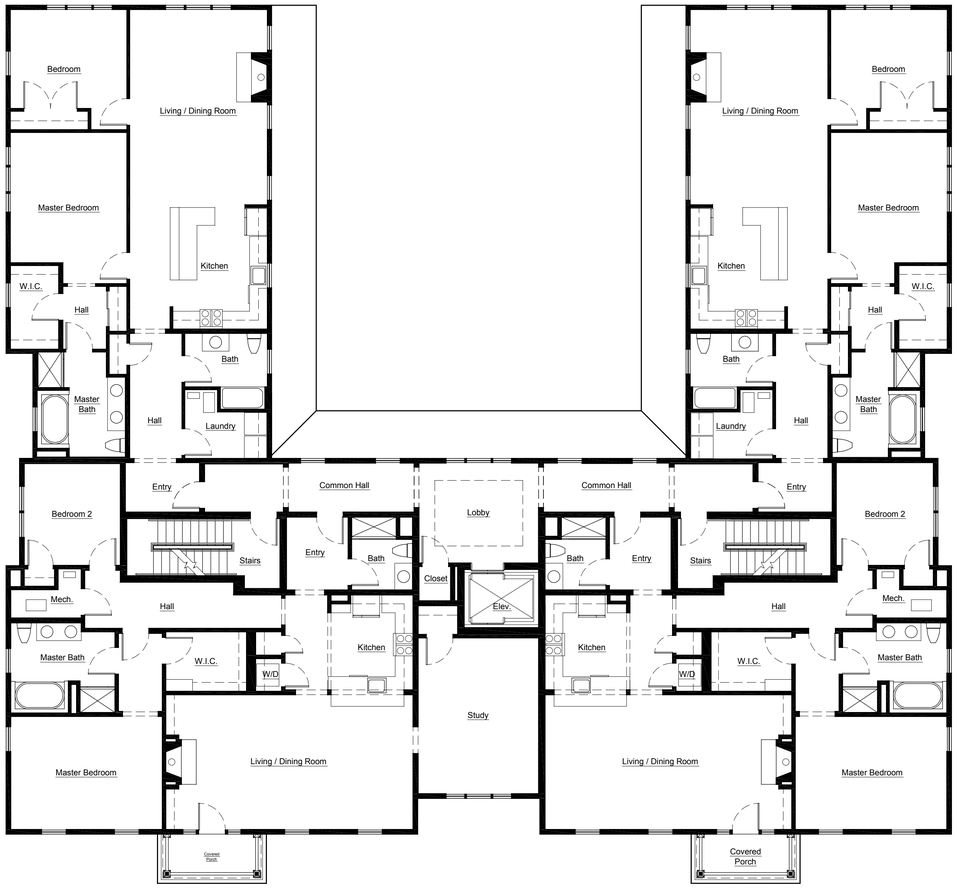

1 A1.02 **Second Floor Architectural Plan**

Scale: 1/8" = 1'-0"

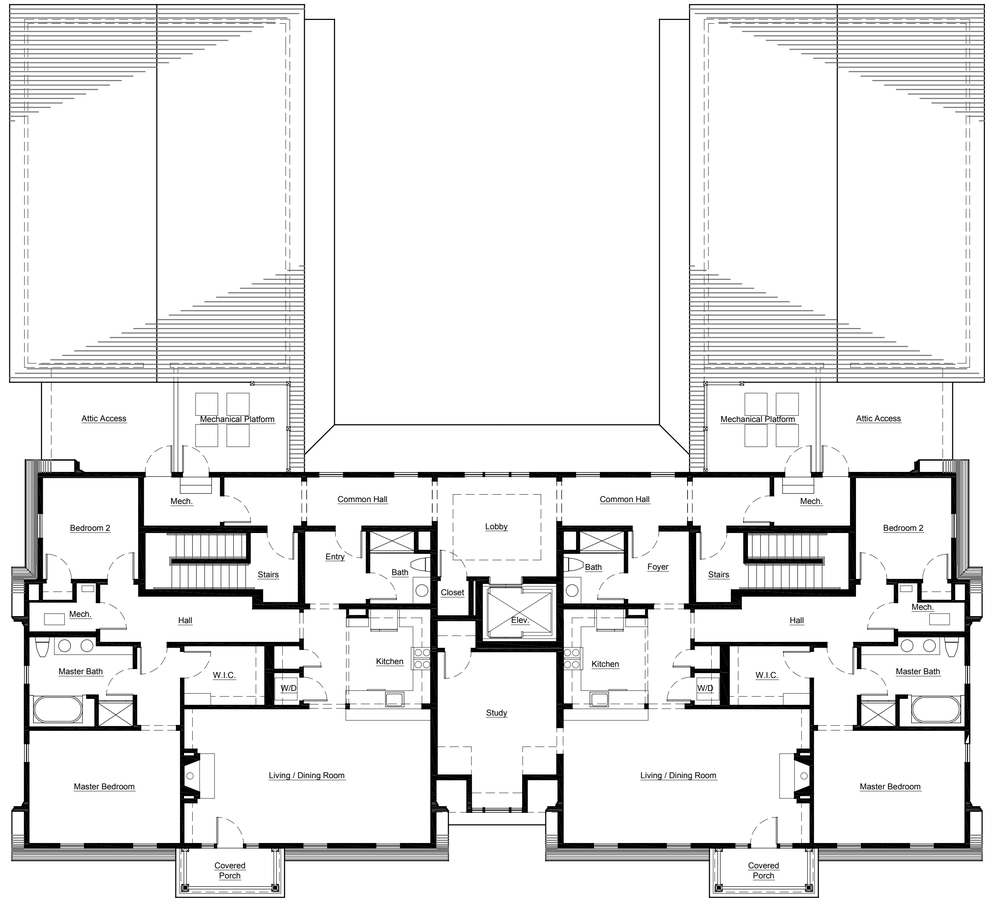

2 A1.02 **Third Floor Architectural Plan**

Scale: 1/8" = 1'-0"

Consultants:

ZONING PERMIT
DATE: March 06, 2015
Prior dated documents voided by this issue

NOT FOR CONSTRUCTION

Revisions:

Date	Description	Drawn	Check

Drawings on this page:

Mid-Rise Flats at Storrs Center

Storrs Center Alliance

Storrs, CT 06268

Unauthorized addition or alteration of these drawings is a violation of Section 7209 (2) of The New York State Education Law

DEGRAW & DEHAAN ARCHITECTS
FIFTY-FIVE NORTH STREET
SUITE 101
MIDDLETOWN
NEW YORK
10940
PHONE 845 343 8510
FAX 845 956 9513

DeGraw & DeHaan Architects LLP © Copyright. These documents are subject to copyright protection as an "Architectural Works" under Title 17 of the United States Code, Chapter 1, Circular 92 §102, as amended December 1990 and known as the Architectural Works Copyright Protection Act (AWCPA) in 1990. The protection includes but is not limited to the overall form as well as the arrangement and composition of spaces and elements of design. Under such protection, unauthorized use of these documents, or work represented, can legally result in the penalties provided. Use for any other purpose without the expressed written consent of DeGraw & DeHaan Architects LLP is a violation of Federal Copyright Law. All rights reserved.

Project

The Leyland
Mid-Rise Flats
Storrs, CT 06268

Seal

Date:	03/06/2015
Drawn By:	TJH
Checked By:	CED
Drawing No.	A1.02

1 / A2.01 **Front Elevation**

Scale: 1/8" = 1'-0"

2 / A2.01 **Right Side Elevation**

Scale: 1/8" = 1'-0"

Consultants:

ZONING PERMIT
DATE: March 06, 2015
Prior dated documents voided by this issue

NOT FOR CONSTRUCTION

Revisions:

Date	Description	Drawn	Check

Drawings on this page:

Mid-Rise Flats at Storrs Center

Storrs Center Alliance

Storrs, CT 06268

Unauthorized addition or alteration of these drawings is a violation of Section 7209 (2) of The New York State Education Law

DEGRAW & DEHAAN ARCHITECTS
FIFTY-FIVE NORTH STREET
SUITE 101
MIDDLETOWN
NEW YORK
10940
PHONE 845 343 8510
FAX 845 956 9513

DeGraw & DeHaan Architects LLP © Copyright. These documents are subject to copyright protection as an "Architectural Works" under Title 17 of the United States Code, Chapter 1, Circular 92 §102, as amended December 1990 and known as the Architectural Works Copyright Protection Act (AWCPA) in 1990. The protection includes but is not limited to the overall form as well as the arrangement and composition of spaces and elements of design. Under such protection, unauthorized use of these documents, or work represented, can legally result in the penalties provided. Use for any other purpose without the expressed written consent of DeGraw & DeHaan Architects LLP is a violation of Federal Copyright Law. All rights reserved.

Project

The Leyland
Mid-Rise Flats
Storrs, CT 06268

Seal

Date:	03/06/2015
Drawn By:	TJH
Checked By:	CED
Drawing No.	A2.01

1 / A2.02 **Rear Elevation**

Scale: 1/8" = 1'-0"

2 / A2.02 **Left Side Elevation**

Scale: 1/8" = 1'-0"

Consultants:

ZONING PERMIT
DATE: March 06, 2015
Prior dated documents voided by this issue

NOT FOR CONSTRUCTION

Revisions:

Date	Description	Drawn	Check

Drawings on this page:

Mid-Rise Flats at Storrs Center

Storrs Center Alliance

Storrs, CT 06268

Unauthorized addition or alteration of these drawings is a violation of Section 7209 (2) of The New York State Education Law

DEGRAW & DEHAAN ARCHITECTS
FIFTY-FIVE NORTH STREET
SUITE 101
MIDDLETOWN
NEW YORK
10940
PHONE 845 343 8510 . . .
FAX 845 956 951 3

DeGraw & DeHaan Architects LLP © Copyright. These documents are subject to copyright protection as an "Architectural Works" under Title 17 of the United States Code, Chapter 1, Circular 92 §102, as amended December 1990 and known as the Architectural Works Copyright Protection Act (AWCPA) in 1990. The protection includes but is not limited to the overall form as well as the arrangement and composition of spaces and elements of design. Under such protection, unauthorized use of these documents, or work represented, can legally result in the penalties provided. Use for any other purpose without the expressed written consent of DeGraw & DeHaan Architects LLP is a violation of Federal Copyright Law. All rights reserved.

Project

The Leyland
Mid-Rise Flats
Storrs, CT 06268

Seal

Date:	03/06/2015
Drawn By:	TJH
Checked By:	CED
Drawing No.	A2.02